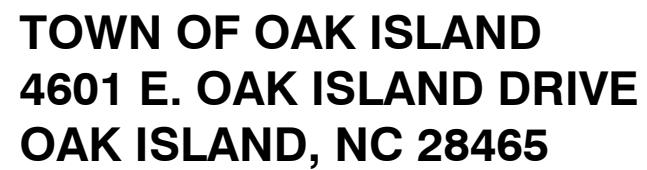


A	B	C	D	E
---	---	---	---	---

[illegible]

OAK ISLAND RENOURISHMENT PROJECT 2019/2020

1150

 moffatt & nichol	4700 FALLS OF THE NEUSE ROAD, STE 300 RALEIGH, NC 27609 919-781-4626		Designed by: BPG	Date: 2019-08-13	Rev.: 0 -
			Drawn by: GE	Ccd by: KEF	M&N Project No. 10128-01
		Reviewed by:	MAP	Drawing code:	
		Submitted by:	SUBMITTER'S NAME MOFFATT & NICHOL		Drawing Scale:
		Plot scale: 1:1 (1 SHEET)			

Sheet
Reference No.

G-001

DEX: 1 OF 22

File: \\mne.net\projects\RA\10128-01\0500_CAD_Active_Permitt\1012801-G-001 ; Plotted: 9/6/2019 10:39 a.m. by ESPINO, GUILLERMO ; Saved: 8/15/2019 11:09 a.m. by GESPINO

CY	CUBIC YARDS	No.	NUMBER
FT	FEET OR FOOT	TYP	TYPICAL
MHW	MEAN HIGH WATER	WP	WORK POINT
MLW	MEAN LOW WATER	BL	BASELINE
MTL	MEAN TIDE LEVEL	@	AT
NAD	NORTH AMERICAN DATUM	~	APPROXIMATELY
NAVD	NORTH AMERICAN VERTICAL DATUM		
NOAA	NATIONAL OCEANIC AND ATMOSPHERIC ADMINISTRATION		

EXISTING		PROPOSED
	MEAN HIGH WATER LINE	
	MEAN LOW WATER LINE	
	MEAN TIDE LEVEL LINE	
	PROPERTY LINE	
5	MAJOR CONTOUR	
	MINOR CONTOUR	
	FILL SLOPE LIMIT	
	FILL SLOPE BREAK	
	CONSTRUCTION BASELINE WORK POINT	WP-##
NAME	NGS STATION	


The diagram illustrates four types of callouts used in technical drawing:

- SAMPLE VIEW TITLE:** A circular callout with the view number "B5" and sheet number "CS-555". It is titled "SAMPLE VIEW TITLE" and "SCALE: 1"=50'". It is referenced to the "SHEET NUMBER VIEW REFERENCED TO".
- DETAIL CALLOUT:** A circular callout with the view number "A3" and sheet number "SF-123". It is titled "DETAIL CALLOUT" and is referenced to the "SHEET NUMBER VIEW REFERENCED TO".
- SECTION CALLOUT:** A diamond-shaped callout with the view number "C4" and sheet number "G-101". It is titled "SECTION CALLOUT" and is referenced to the "SHEET NUMBER VIEW REFERENCED TO".
- KEYED NOTE:** A circular callout with the view number "1". It is titled "KEYED NOTE".


SHEET TYPE DESIGNATORS	
0	GENERAL (COVER SHEET, LEGEND, NOTES)
1	PLANS (HORIZONTAL VIEWS)
2	ELEVATIONS (NOT TYPICALLY USED)
3	SECTIONS (OVERALL VIEWS)
4	LARGE-SCALE VIEWS (PLANS, SECT. OR ELEV. - NOT DETAILS)
5	DETAILS (MAY BE PLAN, SECT. OR ELEV. VIEWS)
6	SCHEDULES
7	USER DEFINED
8	USER DEFINED
9	3D ISOMETRIC

DISCIPLINE DESIGNATORS	
DISCIPLINE	DESIGNATOR
GENERAL	G
SURVEY/MAPPING	V
GEOTECHNICAL	B
CIVIL WORKS	W
CIVIL	C
STRUCTURAL	S
MECHANICAL	M
ELECTRICAL	E
OTHER DISCIPLINES	X

SECONDARY DESIGNATORS	
DEMOLITION	D
GENERAL	G
SUBSTRUCTURE	B
FRAMING	F
COMPONENT	C
SITE	S

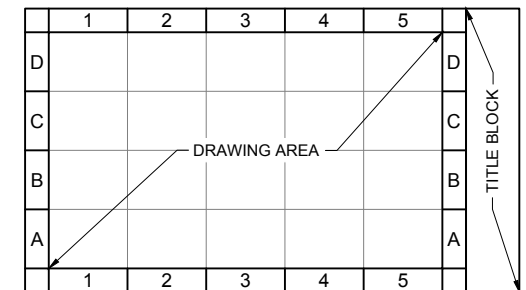

DRAWING AREA COORDINATE SYSTEM (DACS)

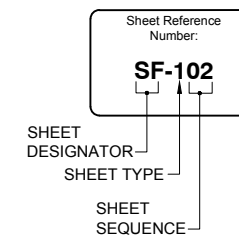

FOR PERMITTING
ISSUED: 2019-08-16
NOT TO BE USED FOR CONSTRUCTION

[illegible]

OAK ISLAND RENOURISHMENT PROJECT 2019/2020

LEGEND




 moffatt & nichol	4700 FALLS OF THE NEUSE ROAD, STE 300 RALEIGH, NC 27609 919-781-4626		Designed by: BPG		Date: 2019-08-13	Rev.: 0
			Dwn by: GE	Clk by: KEF	MAN Project No. 10128-01	
			Reviewed by: MAP		Drawing code:	
			Submitted by: SUBMITTERS NAME MOFFATT & NICHOL		Drawing Scale: Plot scale: 1:1 (D SHEET)	

EAL

Sheet
Reference No.
G-003

INDEX: 3 OF 22


File: \\lmne.net\projects\RA\10128-01\0500_CAD_Active_Permit\1012801-G-003 · Plotted: 9/6/2019 10:39 a.m. by ESPINO, GUILLERMO · Saved: 8/15/2019 11:09 a.m. by GESPINO

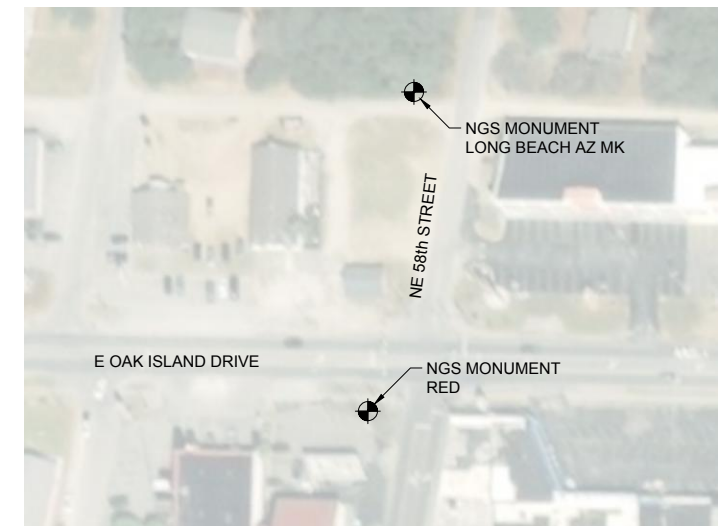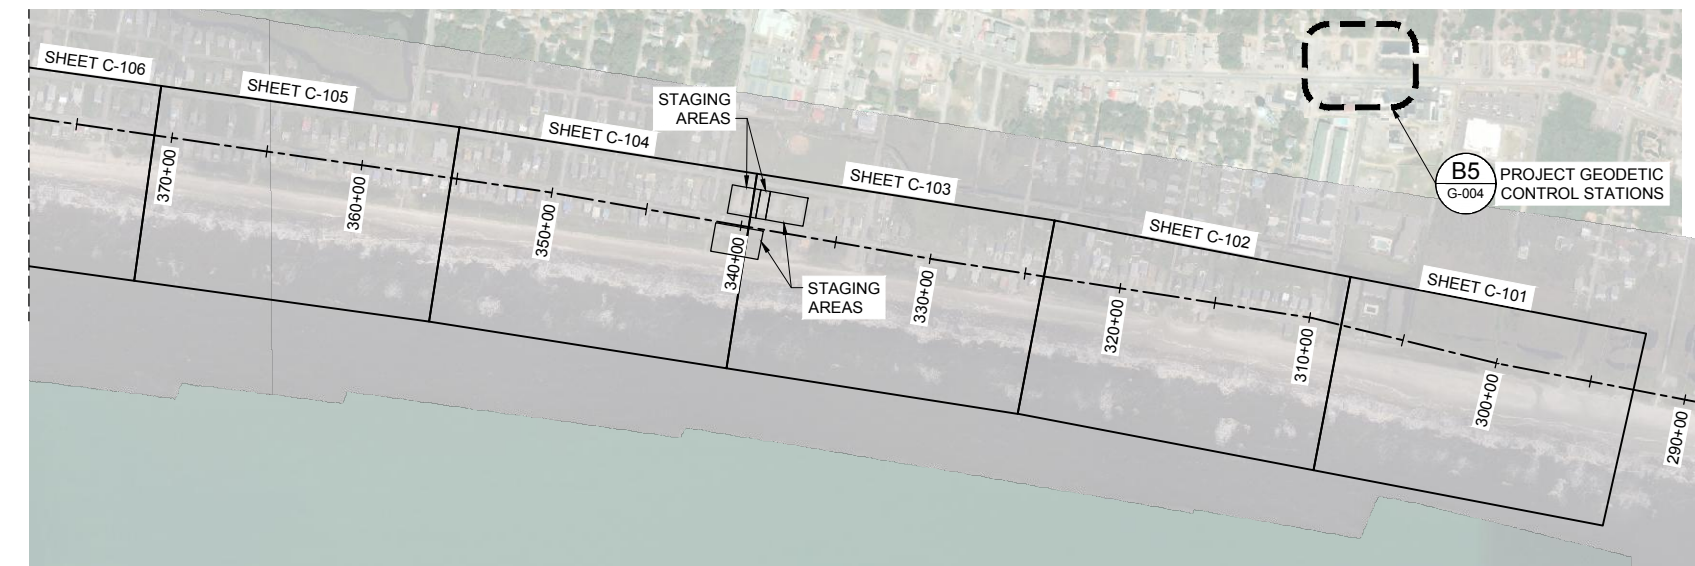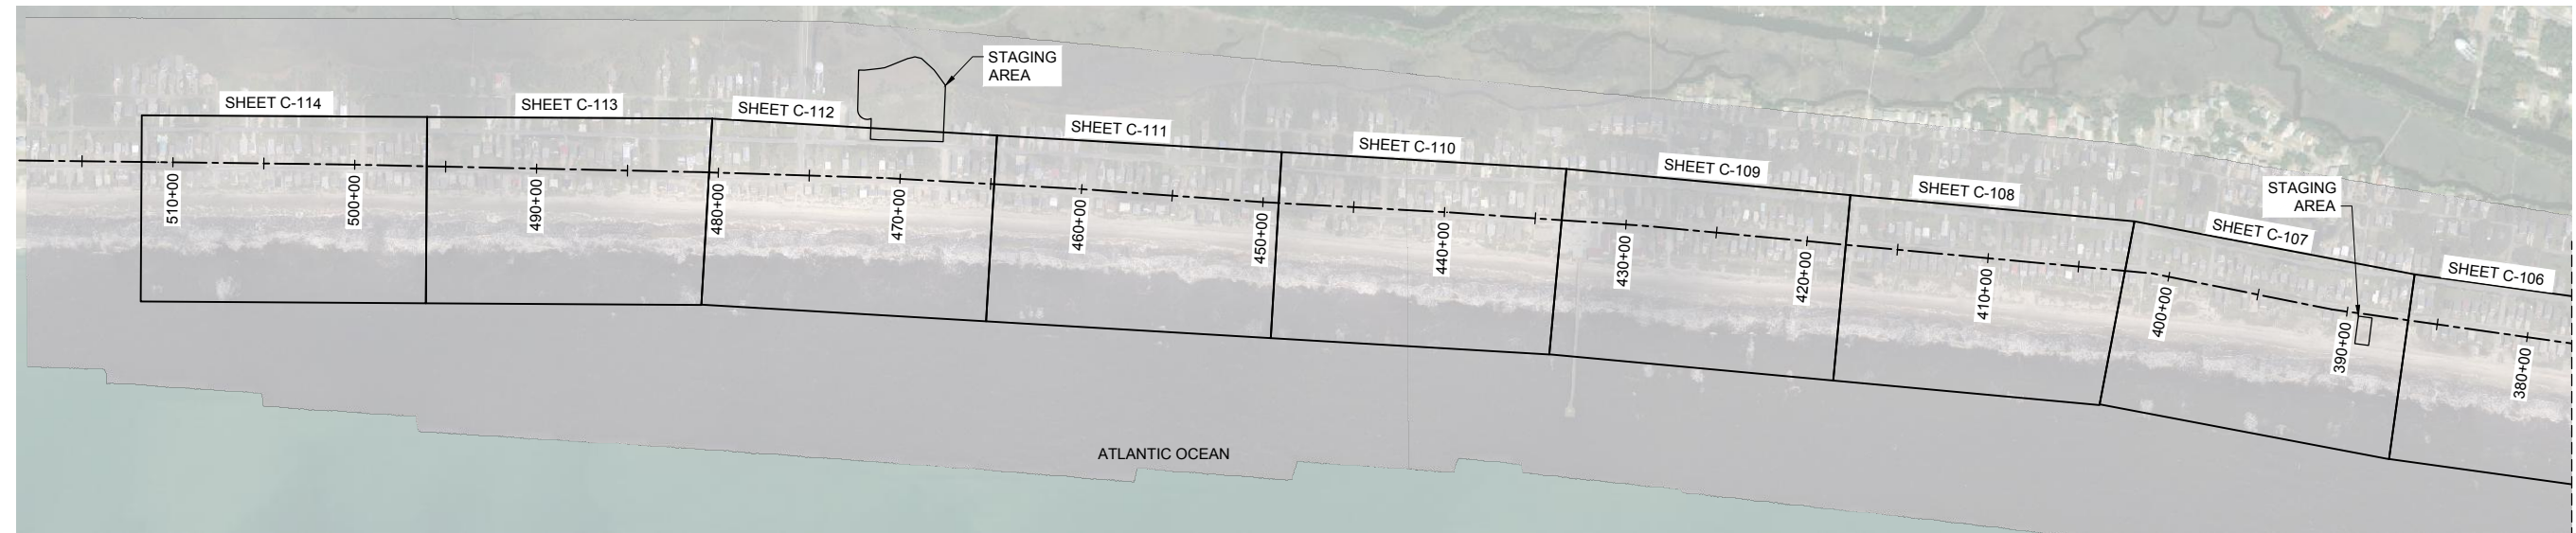

MONUMENT	NORTHING	EASTING	ELEVATION
LONG BEACH AZ MK	60475.50	2271271.11	17.82
RED	60209.52	2271232.70	13.23

NOTES:

1. SEE SHEETS C-101 THRU C-114 FOR A MORE DETAILED VIEW OF ACCESS/STAGING AREAS.
2. CONTRACTOR SHALL BEGIN PROJECT AT STATION 300+00 AND MOVE WEST.

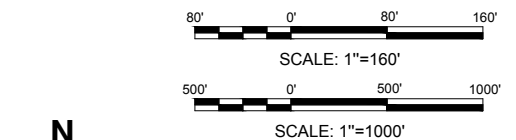

FOR PERMITTING
ISSUED: 2019-08-16
NOT TO BE USED FOR CONSTRUCTION

[illegible]

**BRUNSWICK COUNTY
OAK ISLAND RENOURISHMENT PROJECT 2019/2020**

NEW LEAN


Designed by: BPG	Date: 2019-08-13	Rev. 0 -
Own by: GE	Clad by: KEF	M&N Project No. 10128-01
Reviewed by: MAP	Drawing code:	
Submitted by: SUBMITTER'S NAME MOFFAT & NICHOL	Drawing Scale:	Plot scale: 1:1 (D SHEET)

moffatt & nichol
4700 FALLS OF THE NEUSE ROAD, STE
300 RALEIGH, NC 27609
919-781-4626

4

REAL

Sheet
Reference No.
G-004

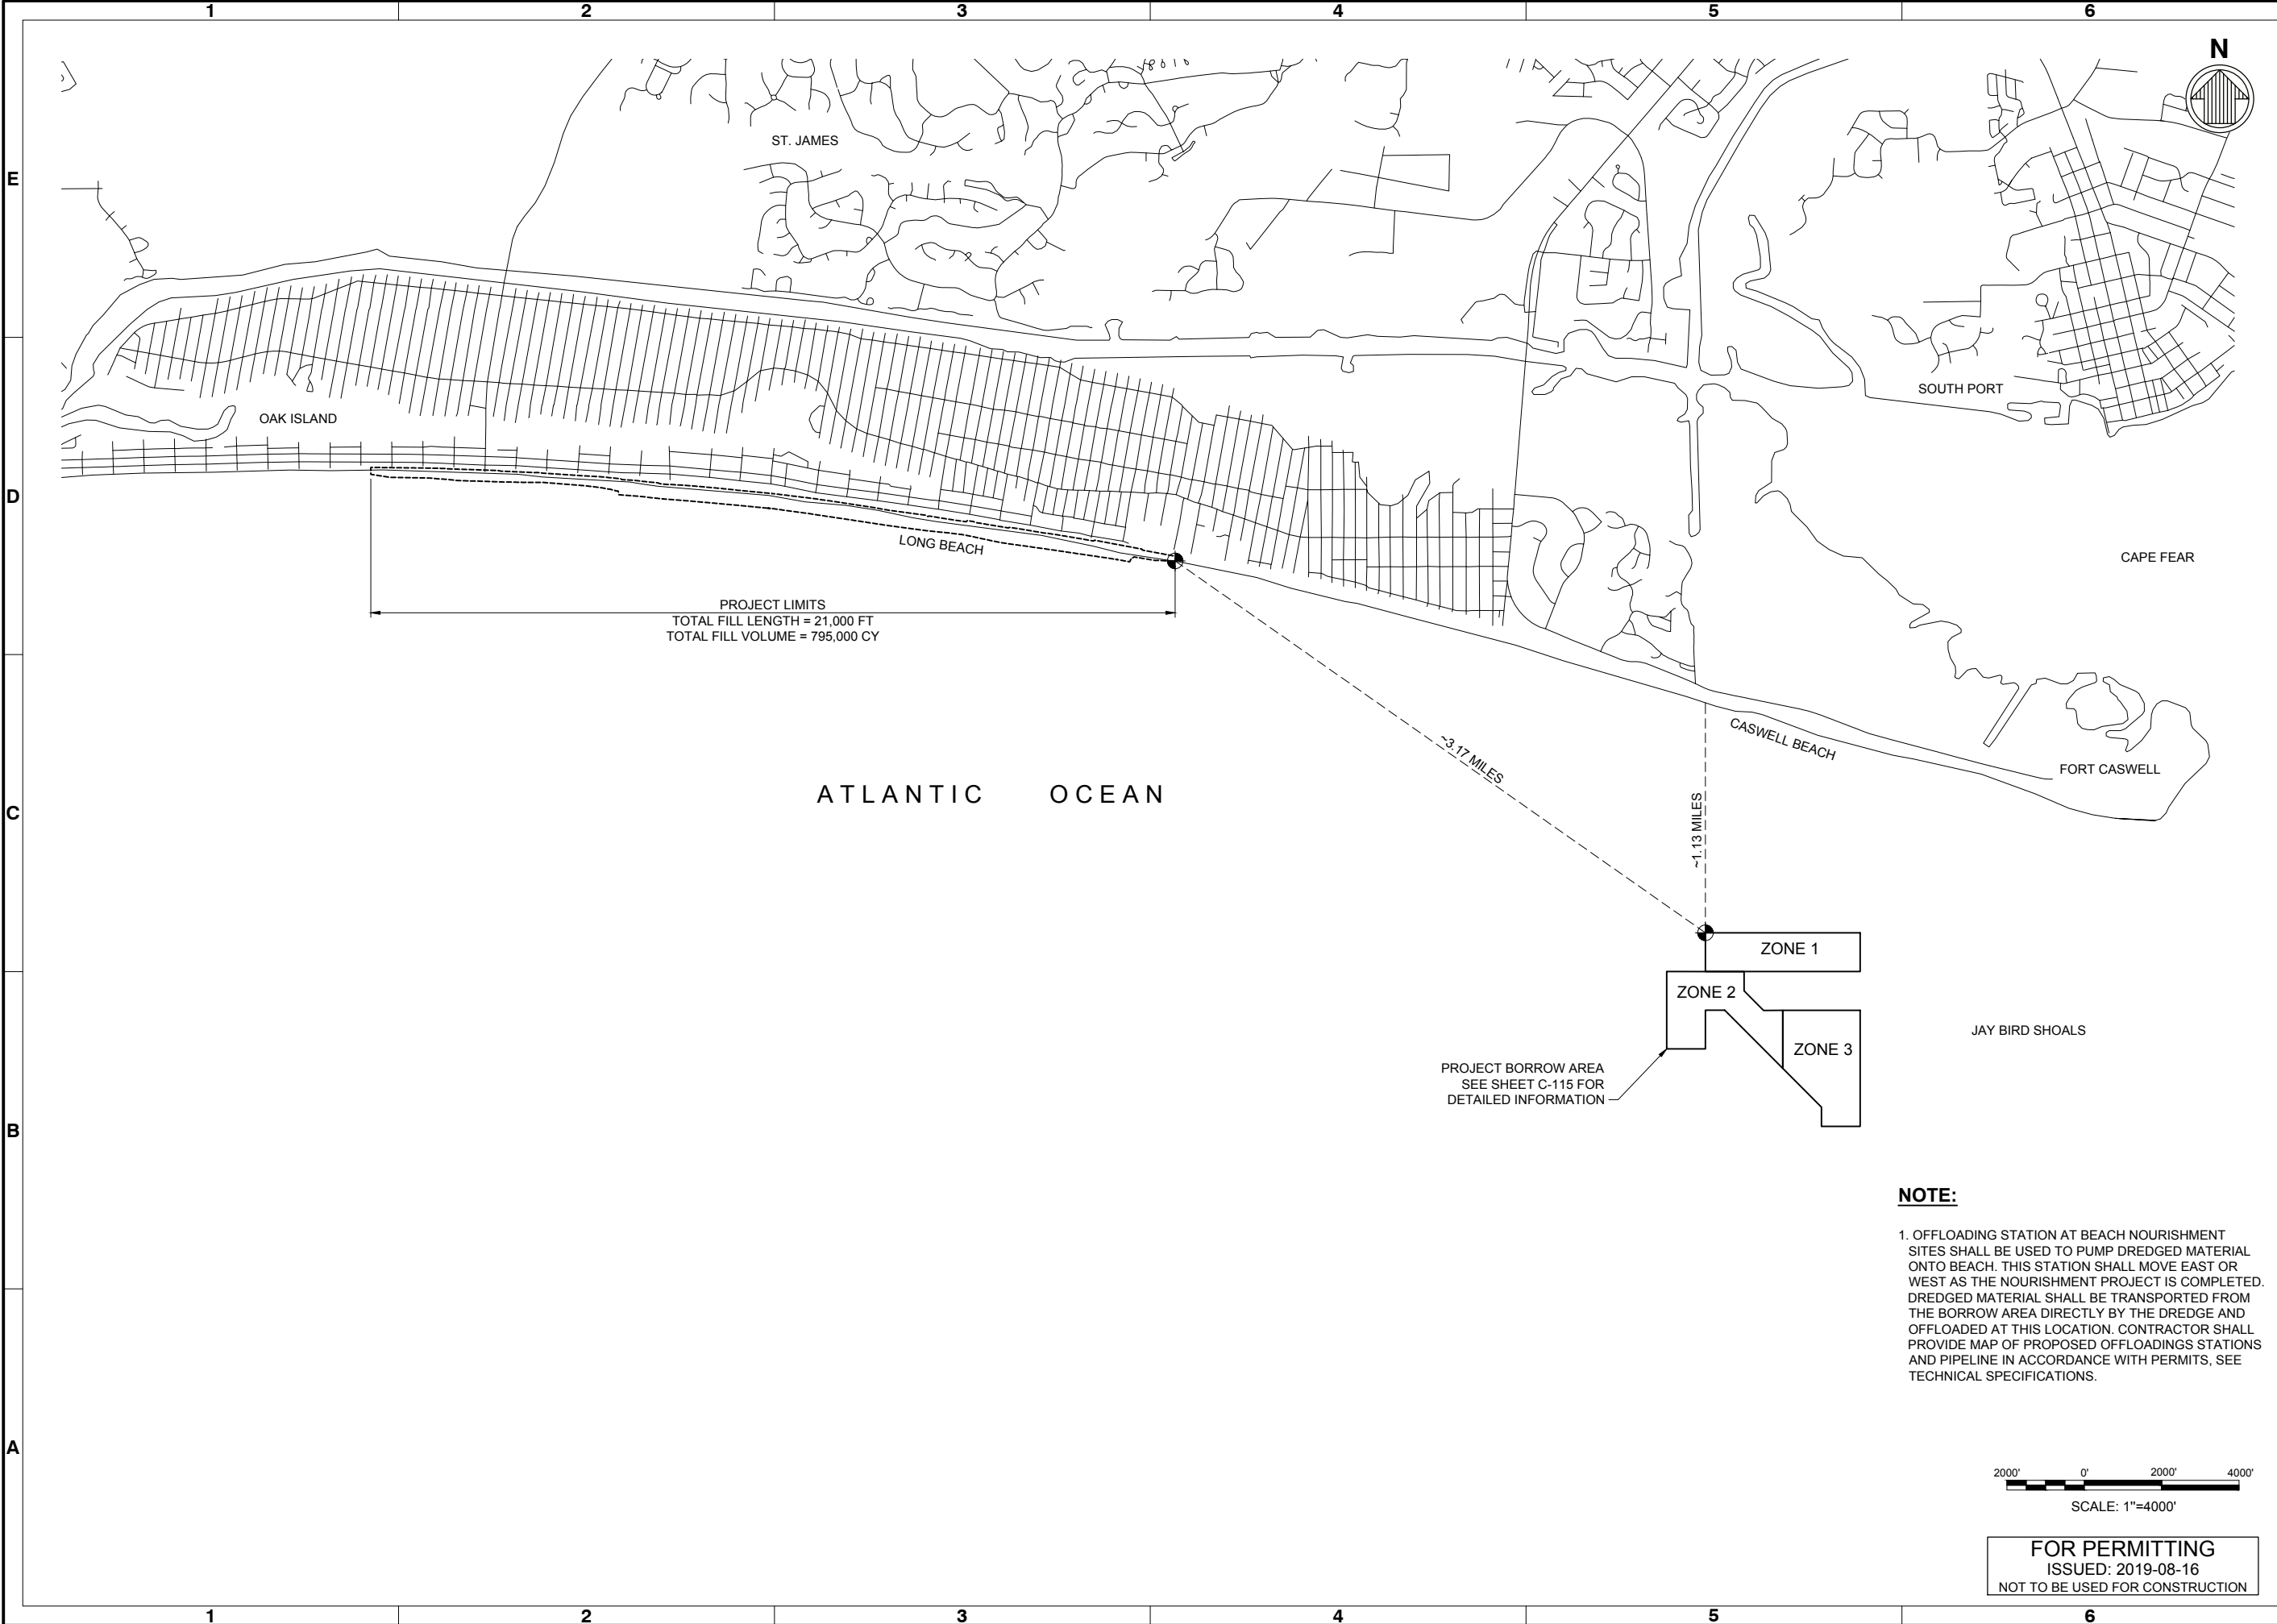

Mark	Description	Date	Appr
0	ISSUED FOR PERMITTING	2019-08-13	


BRUNSWICK COUNTY
OAK ISLAND RENOURISHMENT PROJECT 2019/2020

PROJECT MAP AND KEY
PLAN

Designed by: BPG	Date: 2019-08-13	Rev: 0
Drawn by: GE	M&N Project No. 10128-01	
Reviewed by: MAP	Drawing code:	
Submitted by: MOFFATT & NICHOL	Drawing Scale: 1" = 10' (0 SHEET)	

4700 FALLS OF THE NEUSE ROAD, STE 300
RALEIGH, NC 27609
919-781-4626

moffatt & nichol

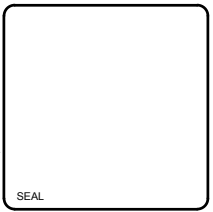



Sheet
Reference No.
C-100

INDEX: 5 OF 22

NOTE:

1. OFFLOADING STATION AT BEACH NOURISHMENT SITES SHALL BE USED TO PUMP DREDGED MATERIAL ONTO BEACH. THIS STATION SHALL MOVE EAST OR WEST AS THE NOURISHMENT PROJECT IS COMPLETED. DREDGED MATERIAL SHALL BE TRANSPORTED FROM THE BORROW AREA DIRECTLY BY THE DREDGE AND OFFLOADED AT THIS LOCATION. CONTRACTOR SHALL PROVIDE MAP OF PROPOSED OFFLOADINGS STATIONS AND PIPELINE IN ACCORDANCE WITH PERMITS, SEE TECHNICAL SPECIFICATIONS.

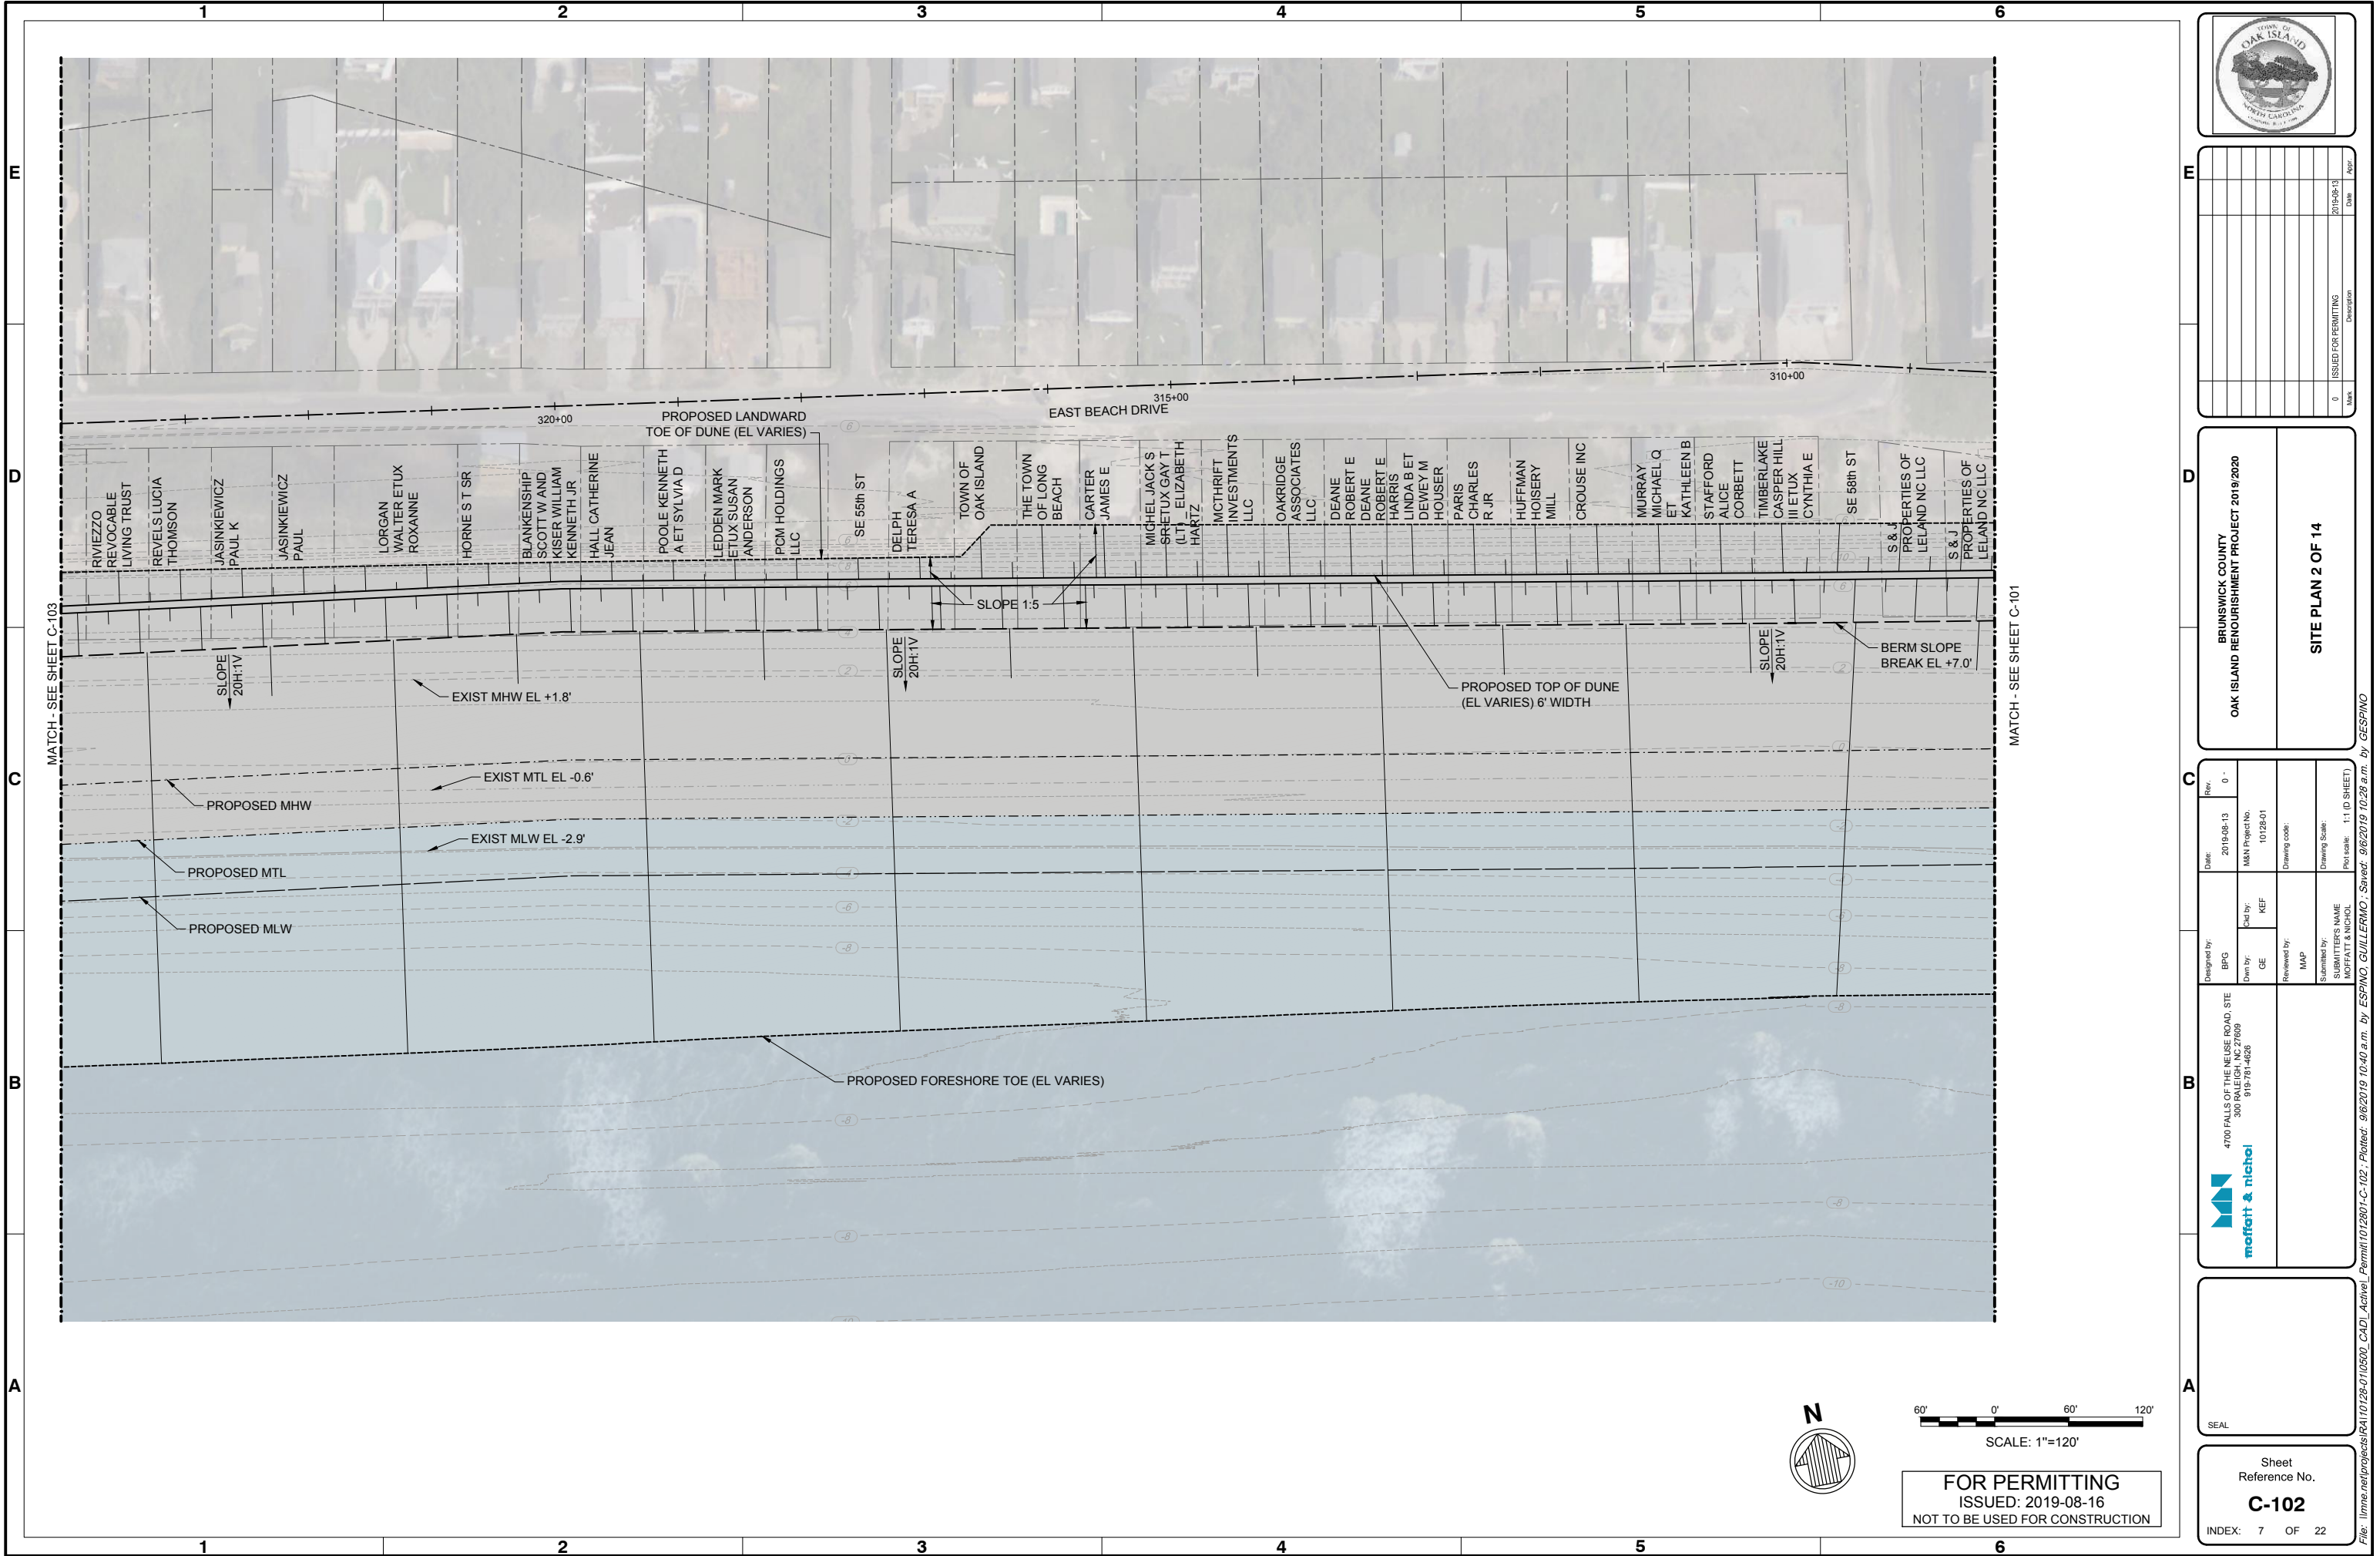

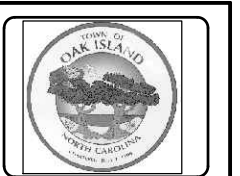

Rev.	Date	Description
0	2019-08-13	ISSUED FOR PERMITTING

BRUNSWICK COUNTY

OAK ISLAND RENOURISHMENT PROJECT 2019/2020

SITE PLAN 2 OF 14

4700 FALLS OF THE NEUSE ROAD, STE 300 RALEIGH, NC 27609
919-781-4626



Designed by: BPG

Drawn by: GE

Reviewed by: MAP

Submitted by: MOFFATT & NICHOL

Date: 2019-08-13

Drawn by: KEF

Reviewed by: MAP

Submitted by: MOFFATT & NICHOL

M&N Project No. 10128-01

Drawing code:

Drawing Scale: 1" = 10' (0 SHEET)

Plot scale: 1" = 120'


SEAL

Sheet Reference No.

C-102

INDEX: 7 OF 22

File: I:\mme\proj\projects\RA\10128-01\0500_CAD\A\chel_Permit\1012801-C-102_Plot.dwg, 9/6/2019 10:40 a.m. by ESPINO, GUILLERMO; Saved: 9/6/2019 10:28 a.m. by GESPINO

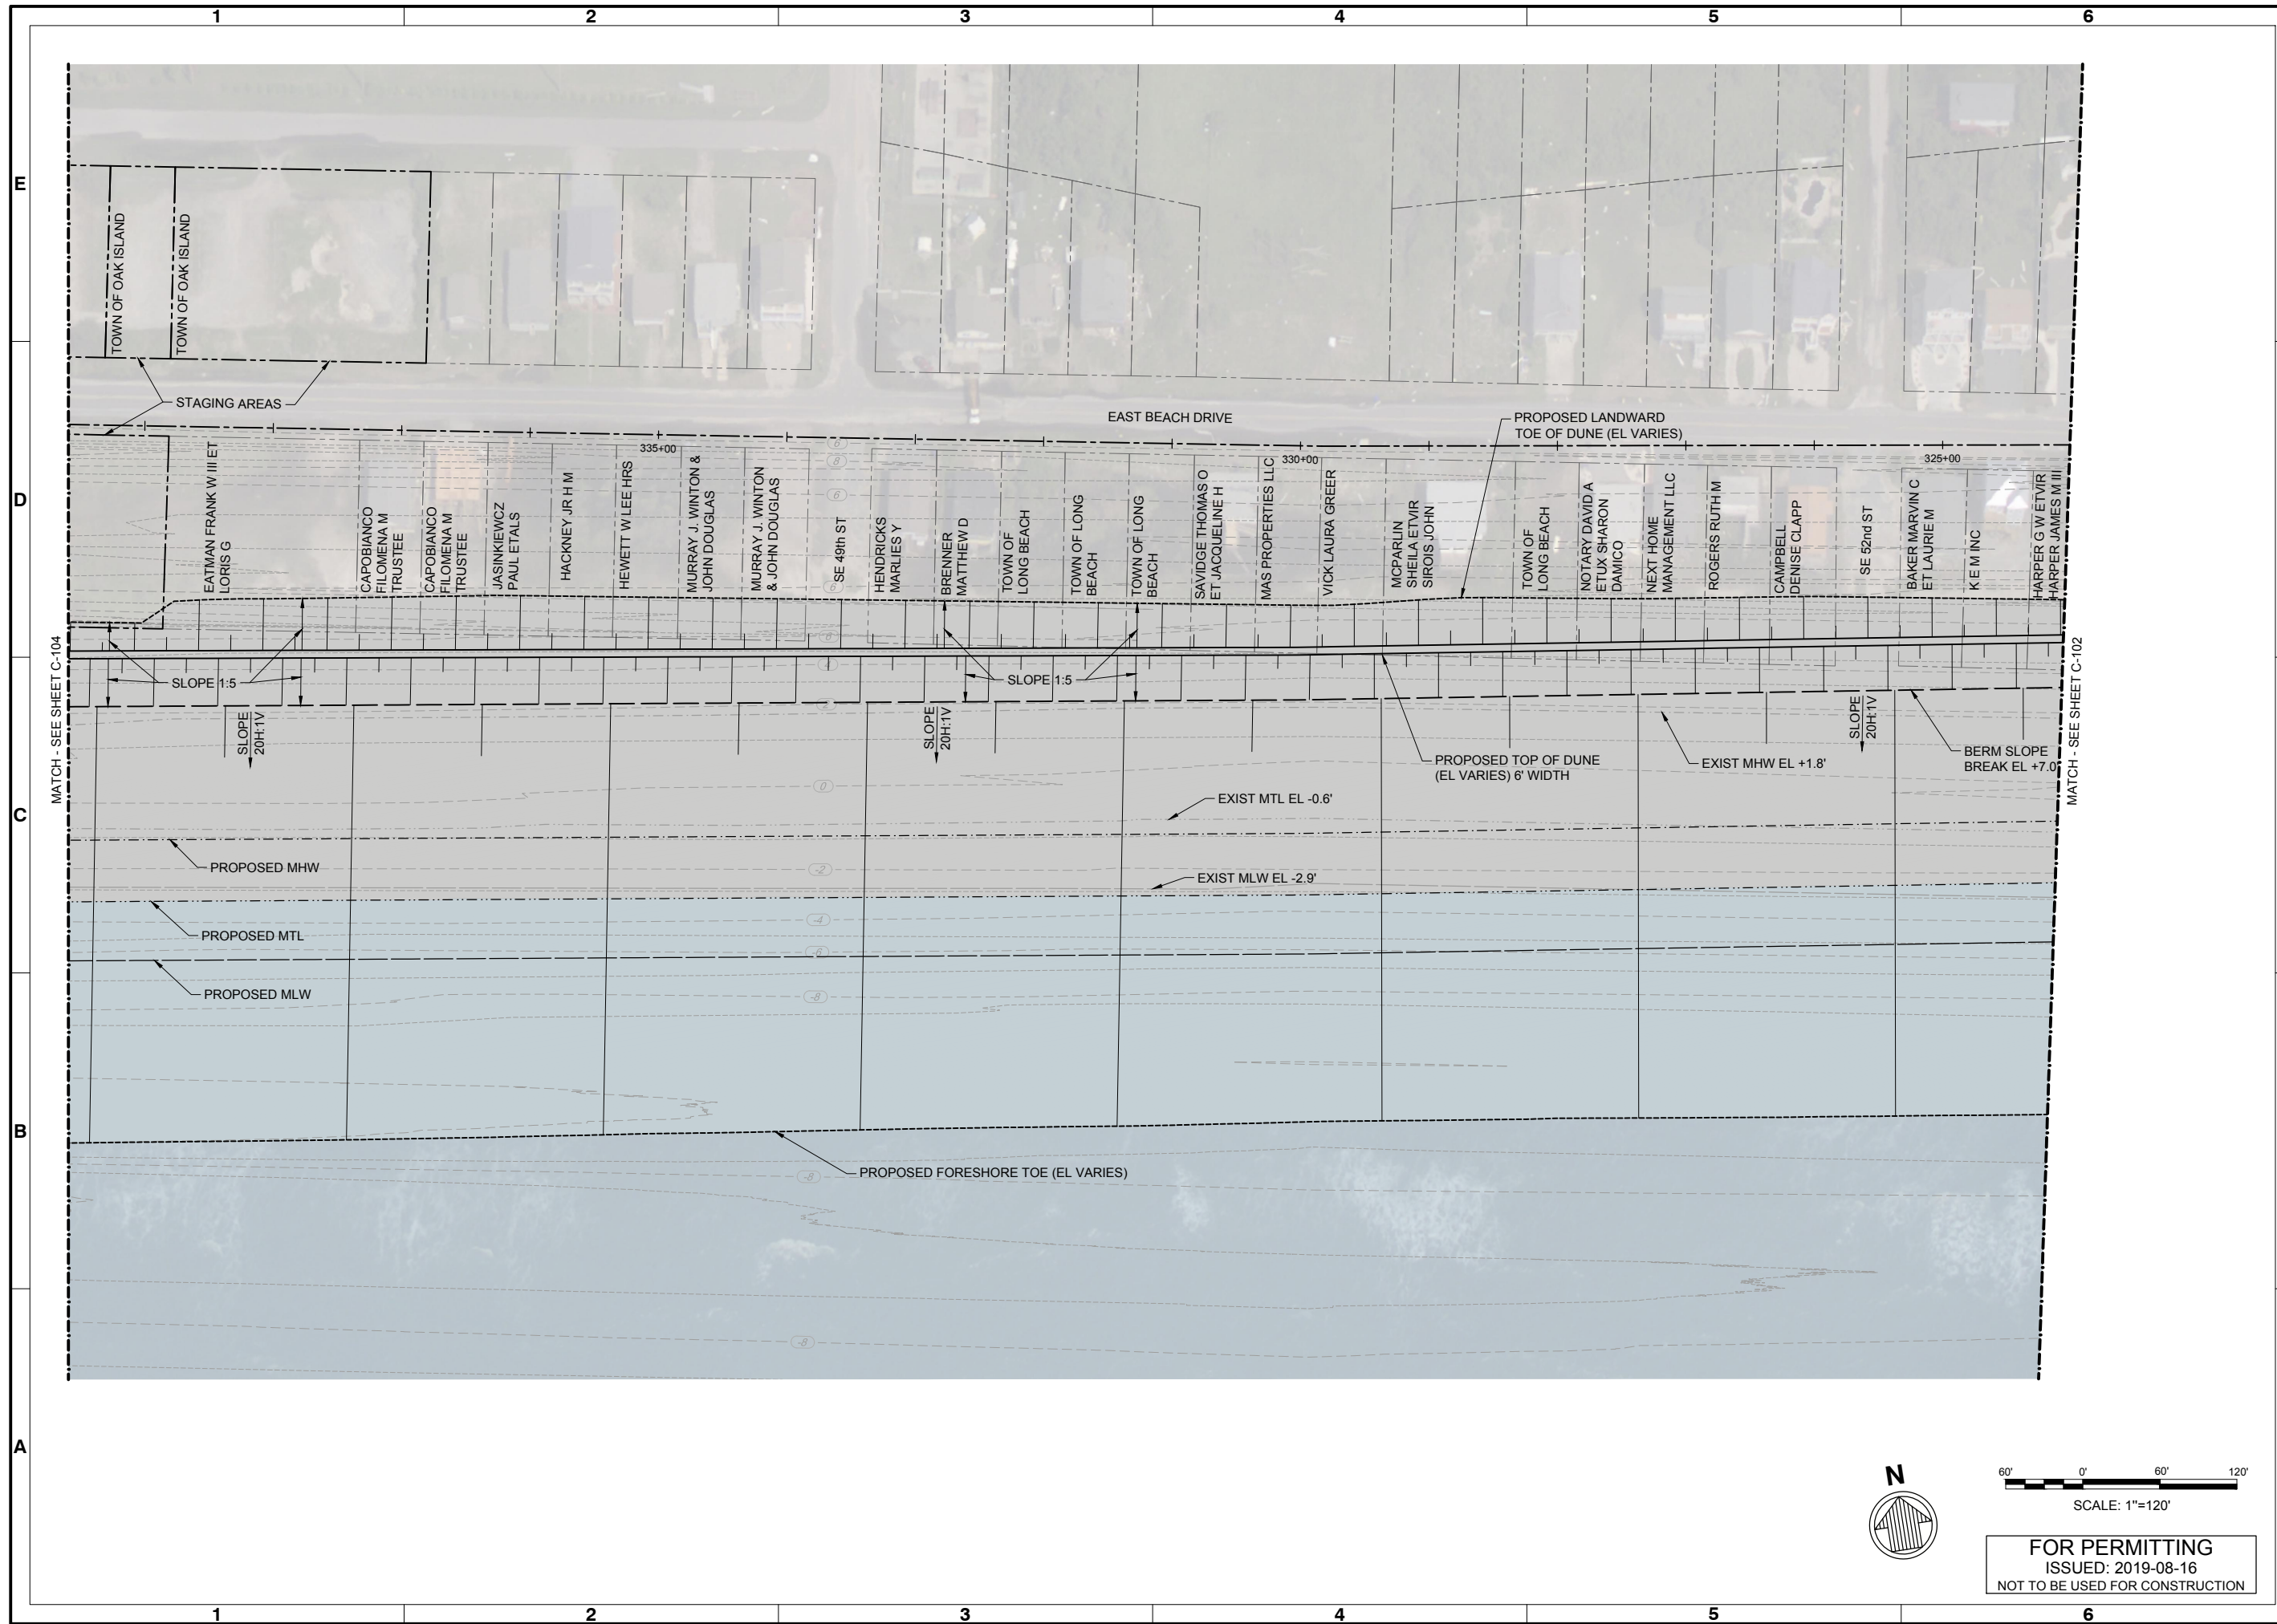[illegible]

BRUNSWICK COUNTY
OAK ISLAND RENOURISHMENT PROJECT 2019/2020

SITE PLAN 3 OF 14

 moffatt & nichol	B 4700 FALLS OF THE NEUSE ROAD, STE 300 RALEIGH, NC 27609 919-781-4626	Designed by: BRG		Date: 2019-08-13	Rev.: 0 -	
		Drawn by: GE	Dtd by: KEF	M&N Project No. 10128-01		
		Reviewed by: MAP		Drawing code:		
		Submitted by: SUBMITTER'S NAME MOFFATT & NICHOL		Drawing Scale:		
				Plot scale: 1" = 1' (1 SHEET)		



SEAL

Sheet
Reference No.
C-103

INDEX: 8 OF 22

File: lme.net/projects/RA10128-010500 CAD1_Activel_Permit1102801-C-103 ; Plotted: 9/6/2019 10:43 a.m. by ESPINO, GUILLERMO ; Saved: 9/6/2019 10:28 a.m. by GESPINO





Rev.	Date	Appr.
0	2019-08-13	

BRUNSWICK COUNTY
OAK ISLAND RENOURISHMENT PROJECT 2019/2020

SITE PLAN 4 OF 14

Designed by:	Drawn by:	Reviewed by:	Submitted by:
BPG	GE	MAP	MOFFATT & NICHOL

Date:	Drawn by:	Reviewed by:	Submitted by:
2019-08-13	KEF	MAP	MOFFATT & NICHOL

M&N Project No.	Drawing code:	Drawing Scale:	Plot scale:
10128-01		1" = 10' (SHEET)	9/6/2019 10:32 a.m. by GESPINO




4700 FALLS OF THE NEUSE ROAD, STE 300
RALEIGH, NC 27609
919-781-4626


SEAL

Sheet Reference No.
C-104

INDEX: 9 OF 22

File: I:\mme\proj\projects\RA\10128-01\0500_CAD\Aerial_Permit\1012801-C-104_Plot.dwg, 9/6/2019 10:45 a.m. by ESPINO, GUILLERMO; Saved: 9/6/2019 10:32 a.m. by GESPINO

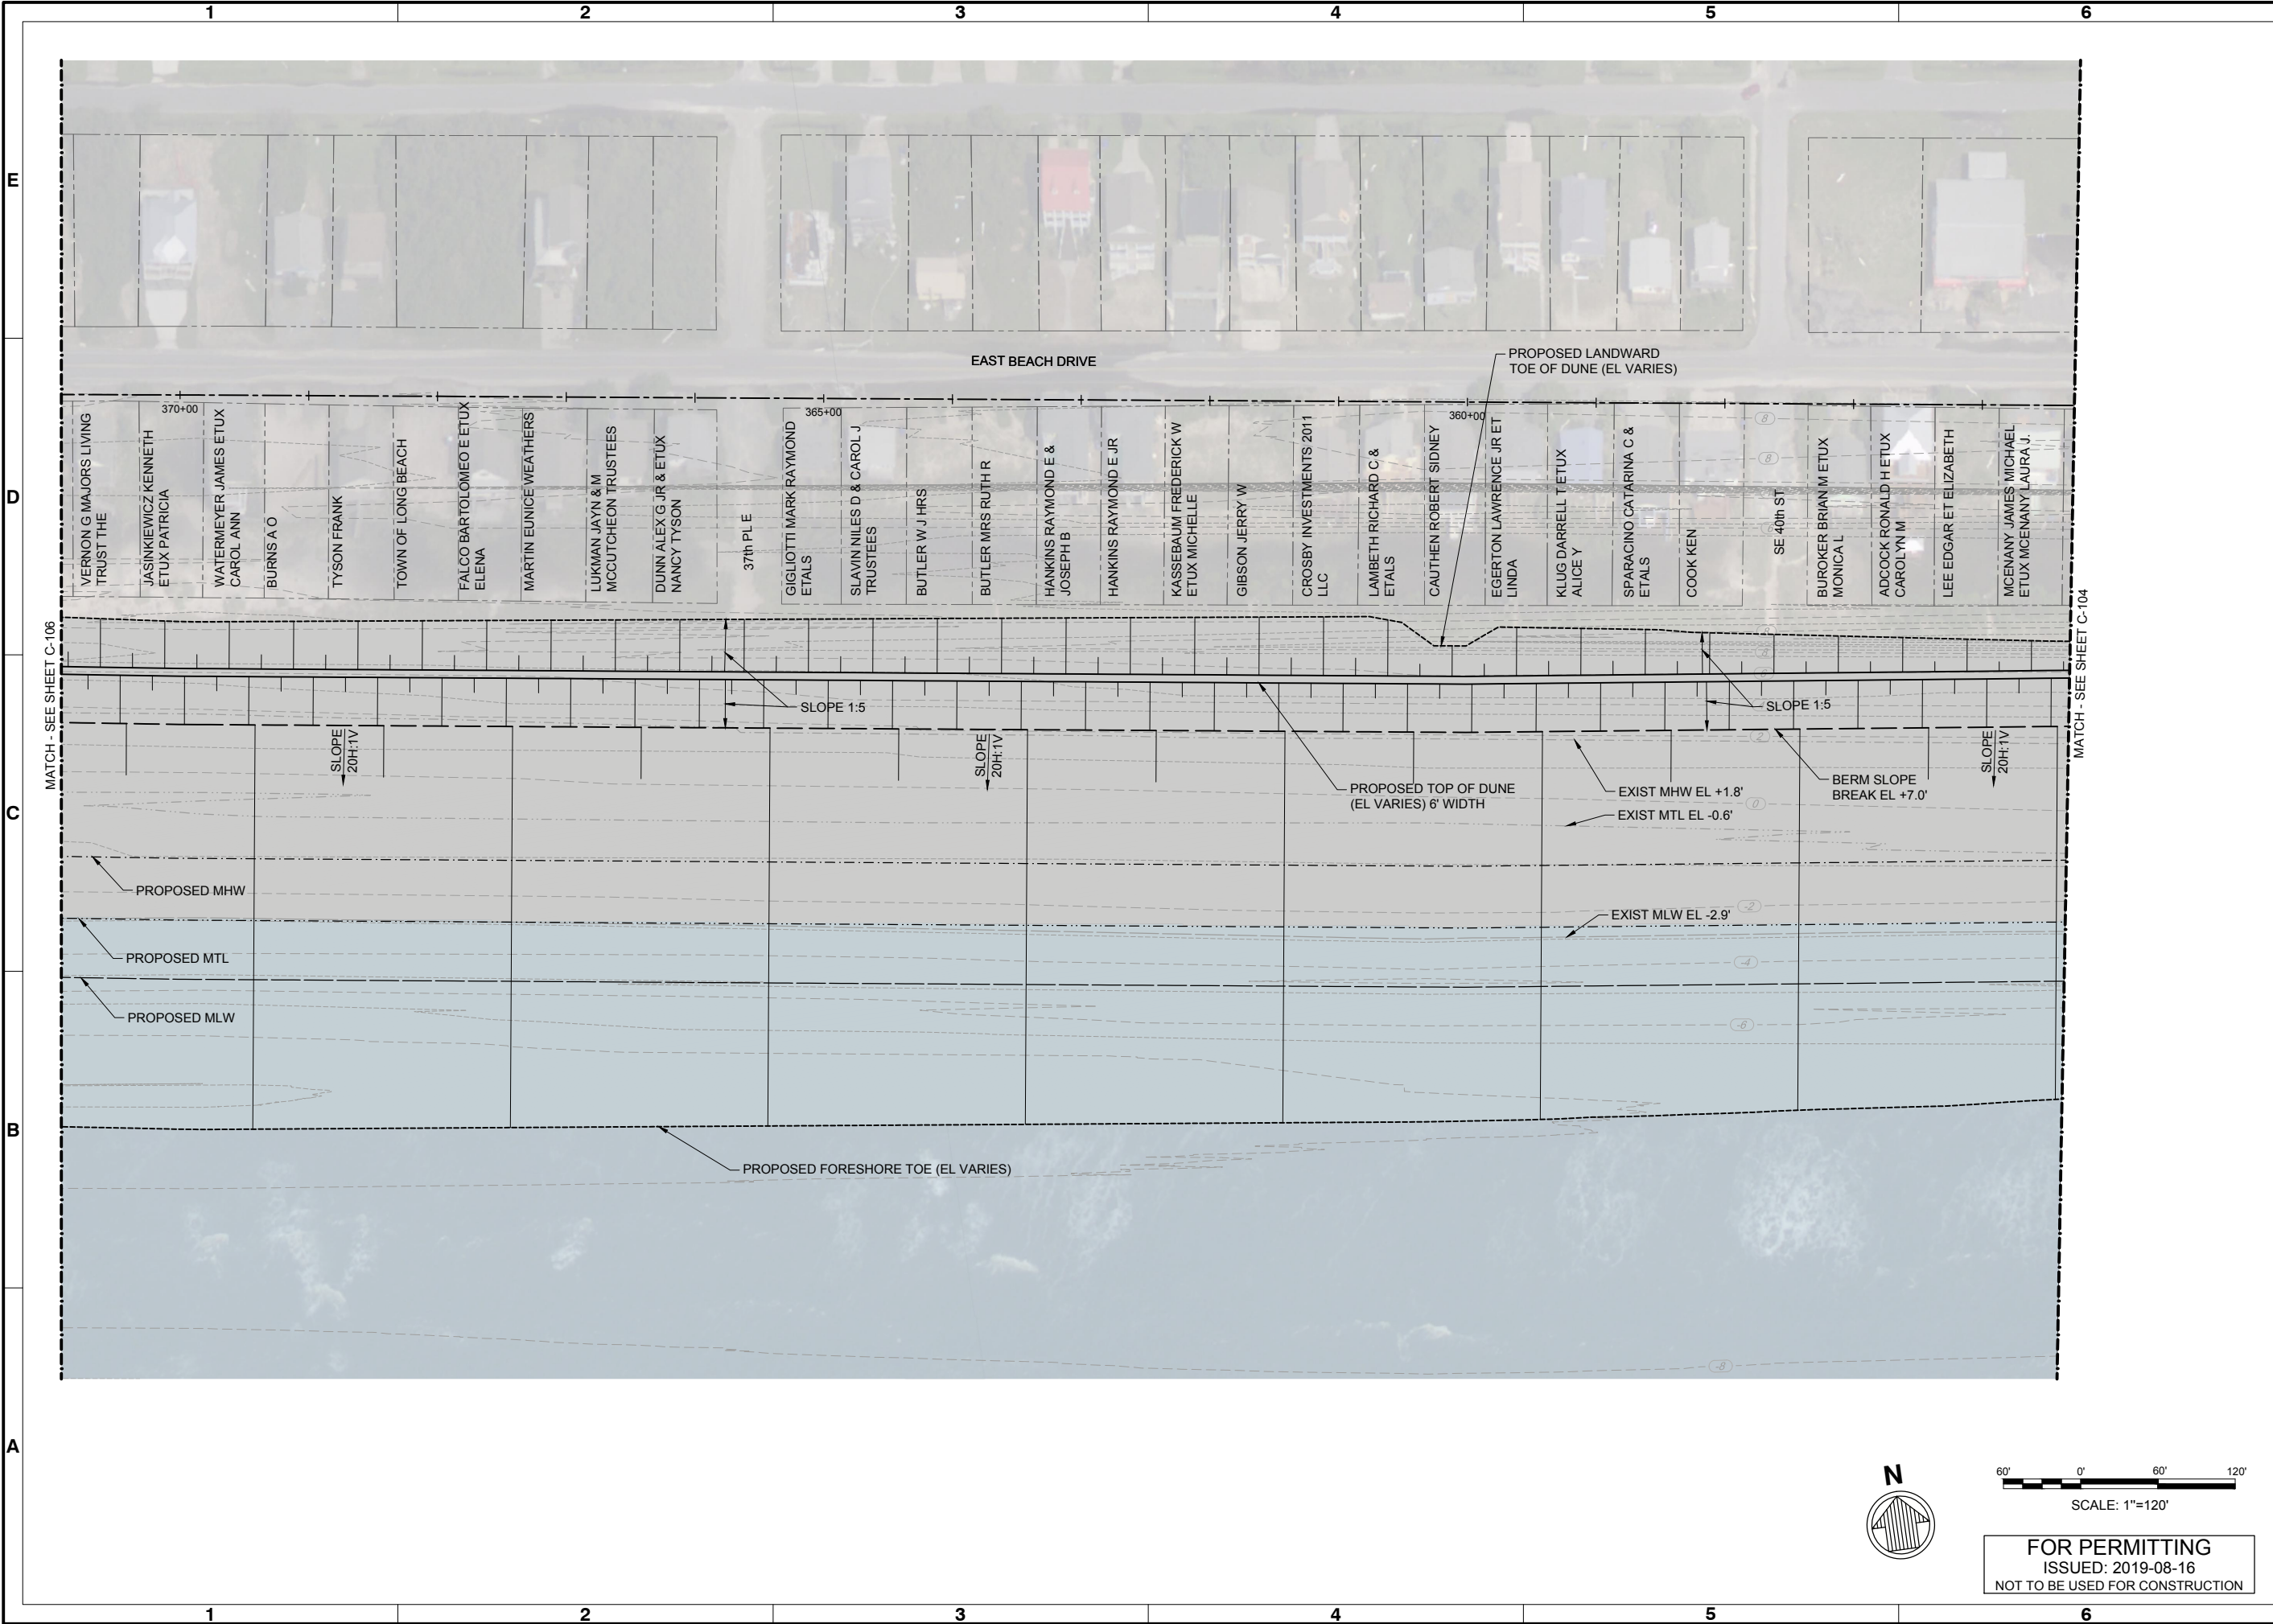

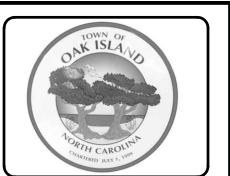

Rev	Date	Description	Appr
0	2019-08-13	ISSUED FOR PERMITTING	

BRUNSWICK COUNTY
OAK ISLAND RENOURISHMENT PROJECT 2019/2020

SITE PLAN 5 OF 14

Designed by:	Date:	Rev:
BPG	2019-08-13	0

Drawn by:	Checked by:	Reviewed by:	Submitted by:
GE	KEF	MAP	MOFFATT & NICHOL



4700 FALLS OF THE NEUSE ROAD, STE 300 RALEIGH, NC 27609
919-781-4626
moftatt & nichol

11/10 SHEET

SEAL

Sheet Reference No.
C-105
INDEX: 10 OF 22

File: I:\mme\proj\10128-01\10500_CAD\A\ch\Permit1012801-C-105_Plot.dwg
Plotted: 9/6/2019 10:47 a.m. by ESPINO, GUILLERMO
Saved: 9/6/2019 10:32 a.m. by GESPINO

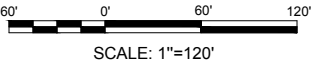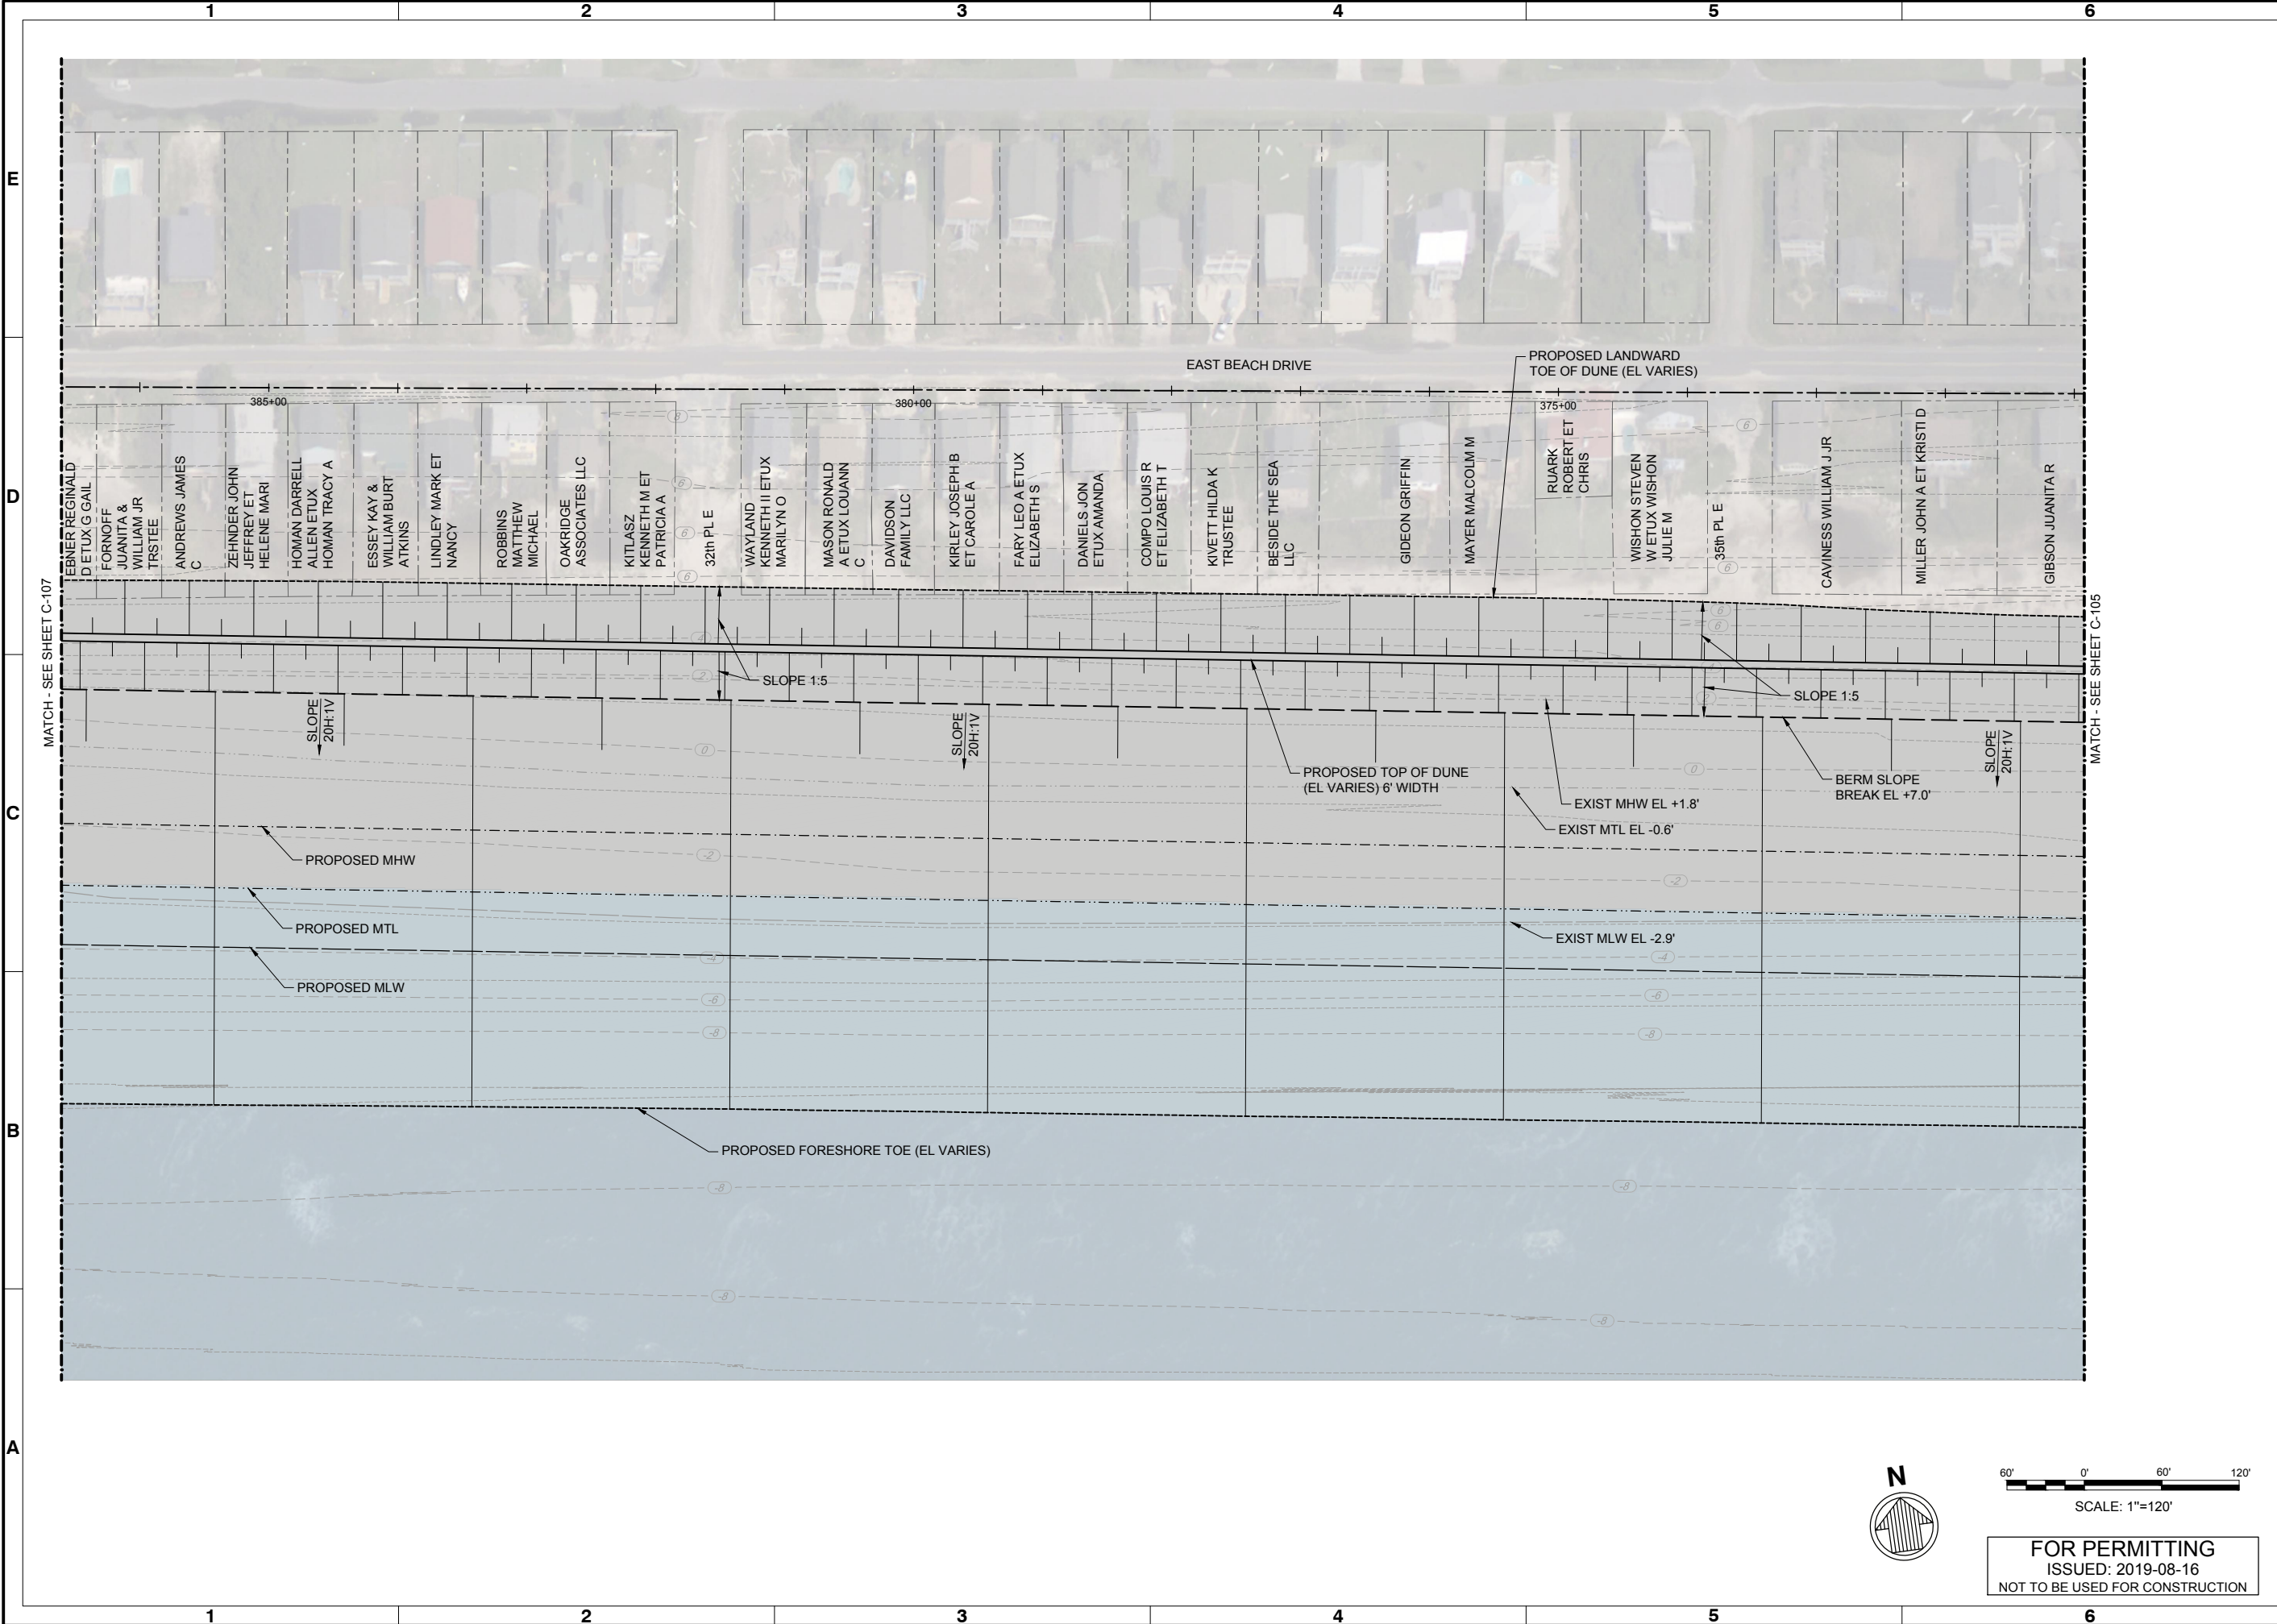

FOR PERMITTING
ISSUED: 2019-08-16
NOT TO BE USED FOR CONSTRUCTION



Mark	Description	Date	Appr
0	ISSUED FOR PERMITTING	2019-08-13	

BRUNSWICK COUNTY
OAK ISLAND RENOURISHMENT PROJECT 2019/2020

SITE PLAN 6 OF 14


Designed by: BPG	Date: 2019-08-13	Rev: 0
Drawn by: GE	M&N Project No. 10128-01	
Reviewed by: MAP	Drawing code:	
Submitted by: MOFFATT & NICHOL	Drawing Scale: 1" = 10' (0 SHEET)	


4700 FALLS OF THE NEUSE ROAD, STE 300
RALEIGH, NC 27609
919-781-4626

Permit 1012801-C-106

SEAL

File: I:\mre\proj\projects\RA\10128-01\0500_CAD\A\ch06_L_Permitt\1012801-C-106.dwg, Plotted: 9/6/2019 10:44 a.m. by ESPINO, GUILLERMO; Saved: 9/6/2019 10:32 a.m. by GESPINO

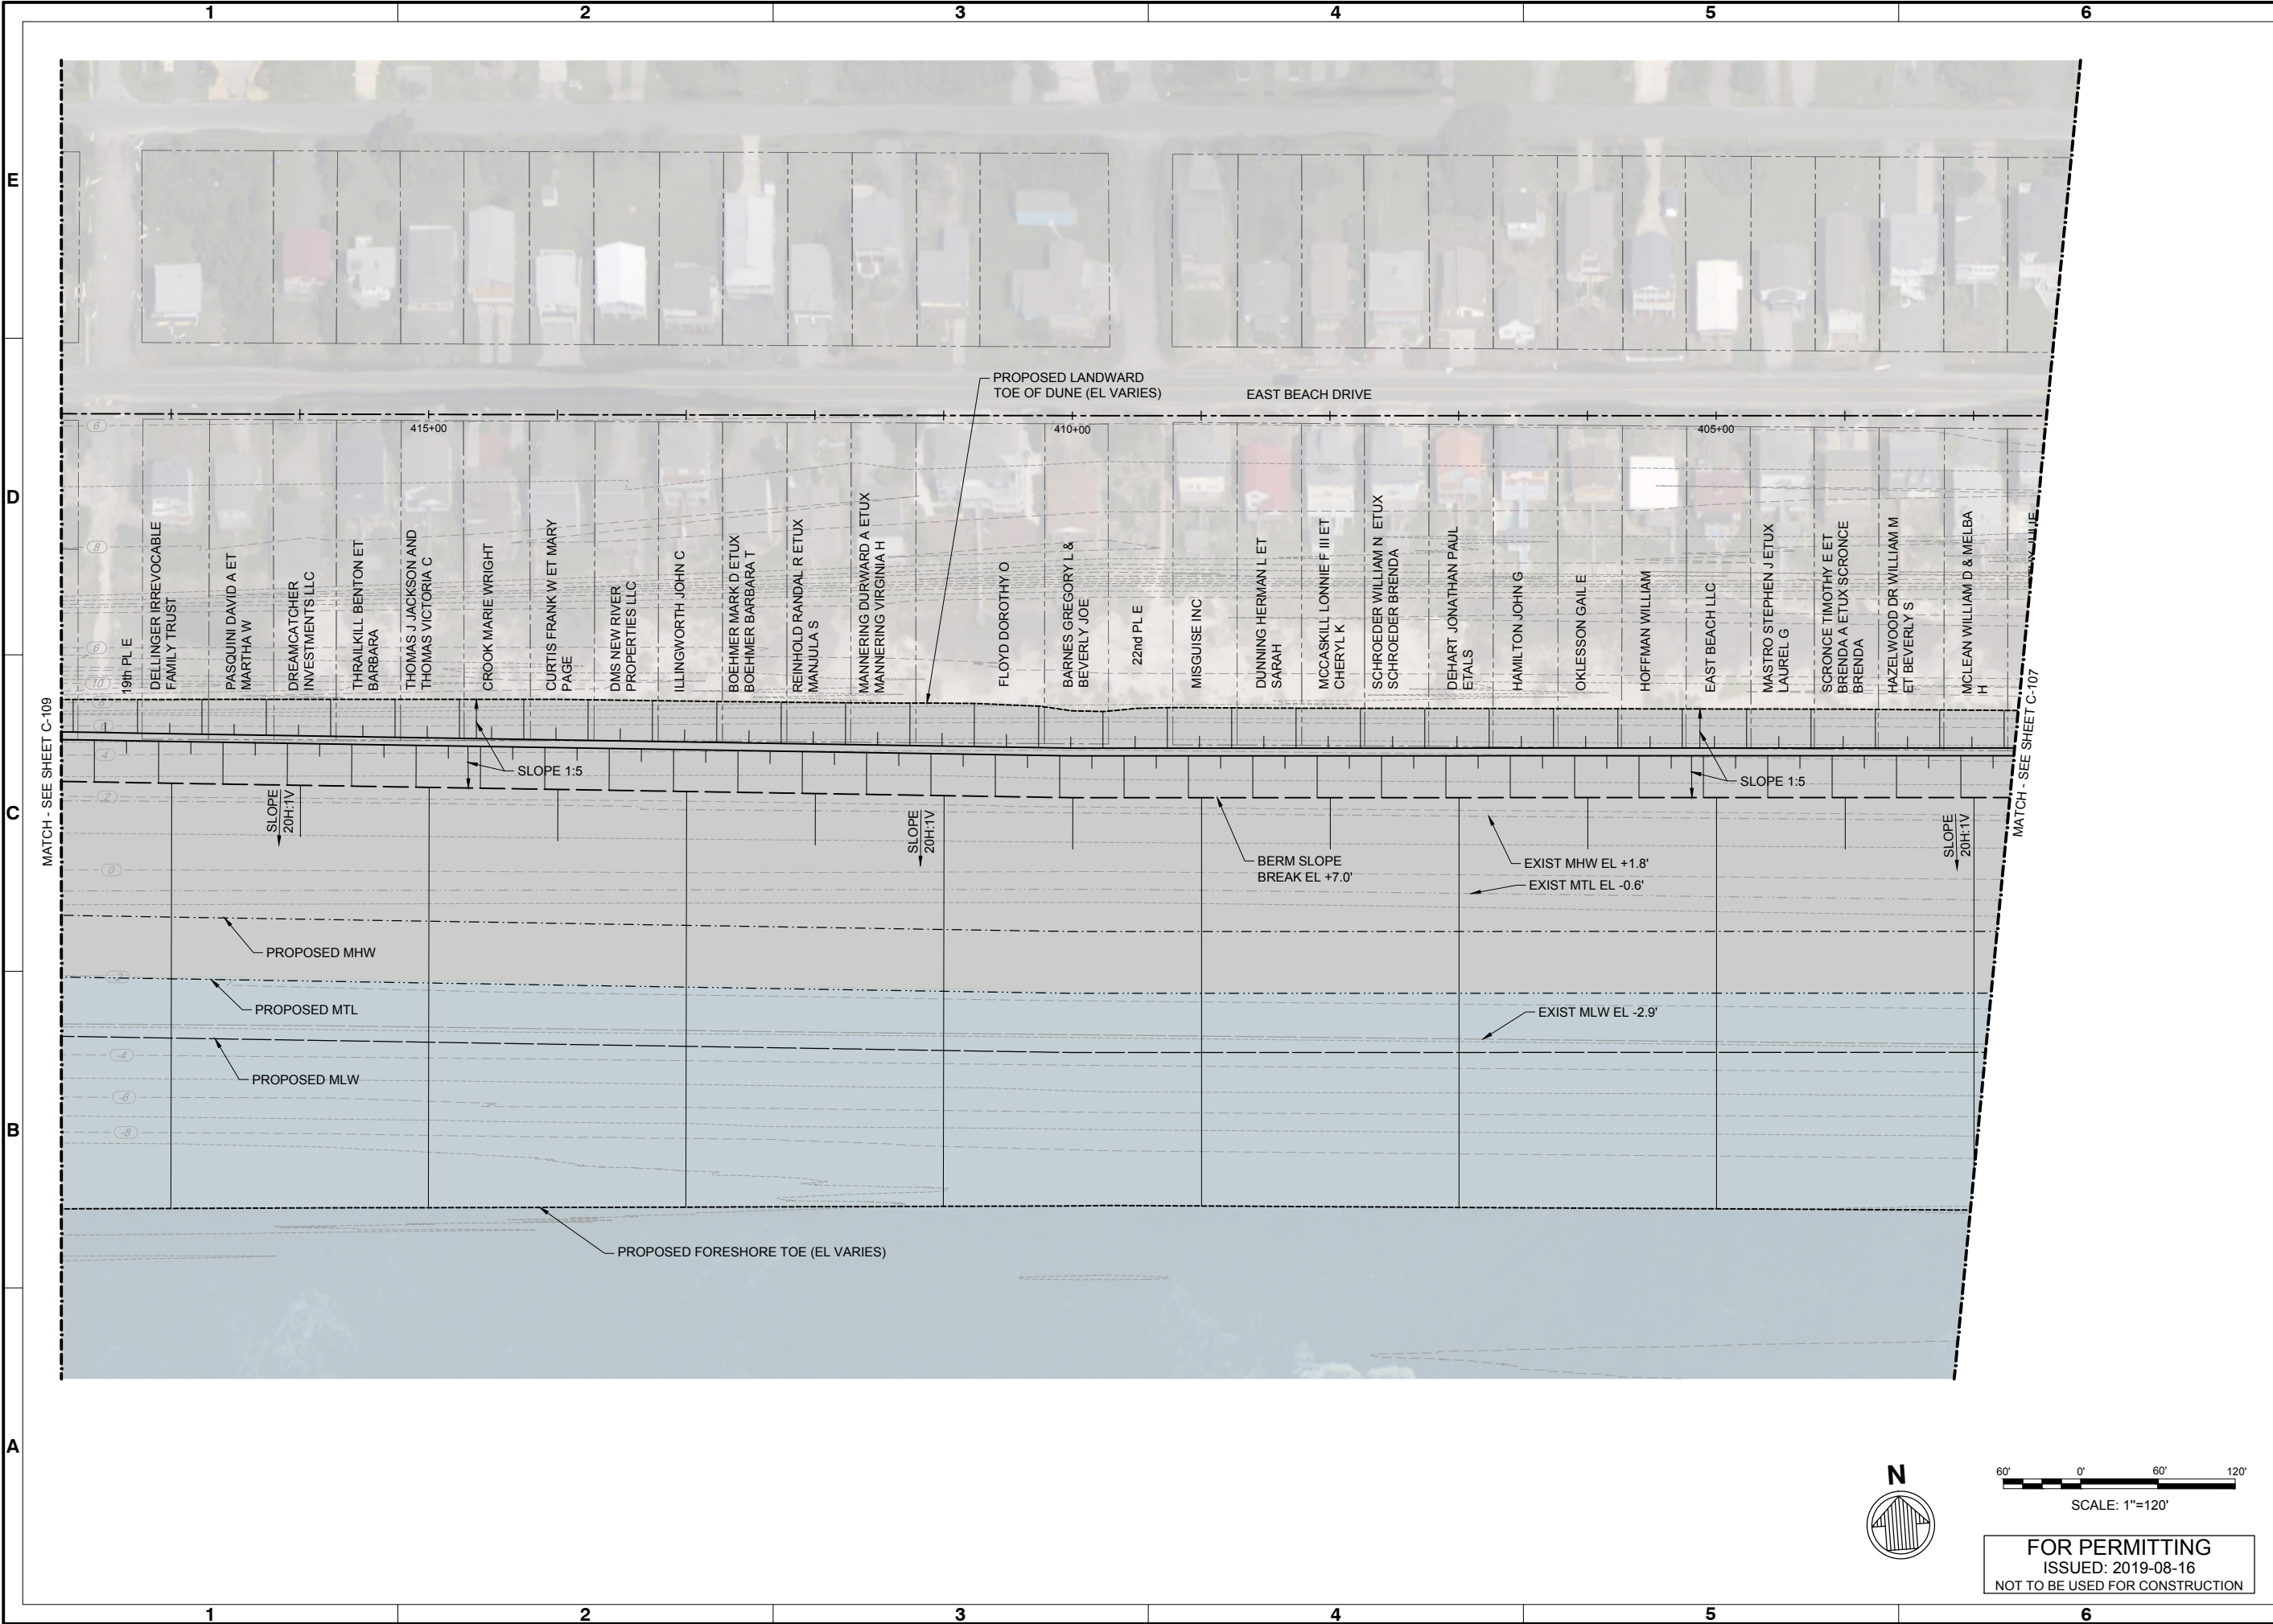

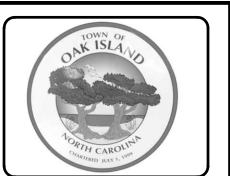

Rev	Date	Description	Mark
0	2019-08-13	ISSUED FOR PERMITTING	

BRUNSWICK COUNTY
OAK ISLAND RENOURISHMENT PROJECT 2019/2020

SITE PLAN 8 OF 14

Designed by:	Date:	Rev:
BPG	2019-08-13	0

Drawn by:	Checked by:	Reviewed by:	Submitted by:
GE	KEF	MAP	MOFFATT & NICHOL

Project No.	Drawing Code	Drawing Scale	Plot Scale
M&N Project No. 10128-01		1" = 10' (0 SHEET)	





4700 FALLS OF THE NEUSE ROAD, STE 300
RALEIGH, NC 27609
919-781-4626

SEAL

Sheet Reference No.
C-108
INDEX: 13 OF 22

File: I:\mme\proj\projects\IRA\10128-01\0500_CAD\A\chel_Permit\1012801-C-108_Plot.dwg, Plotted: 9/6/2019 10:36 a.m. by ESPINO, GUILLERMO - Saved: 9/6/2019 10:36 a.m. by GESPINO

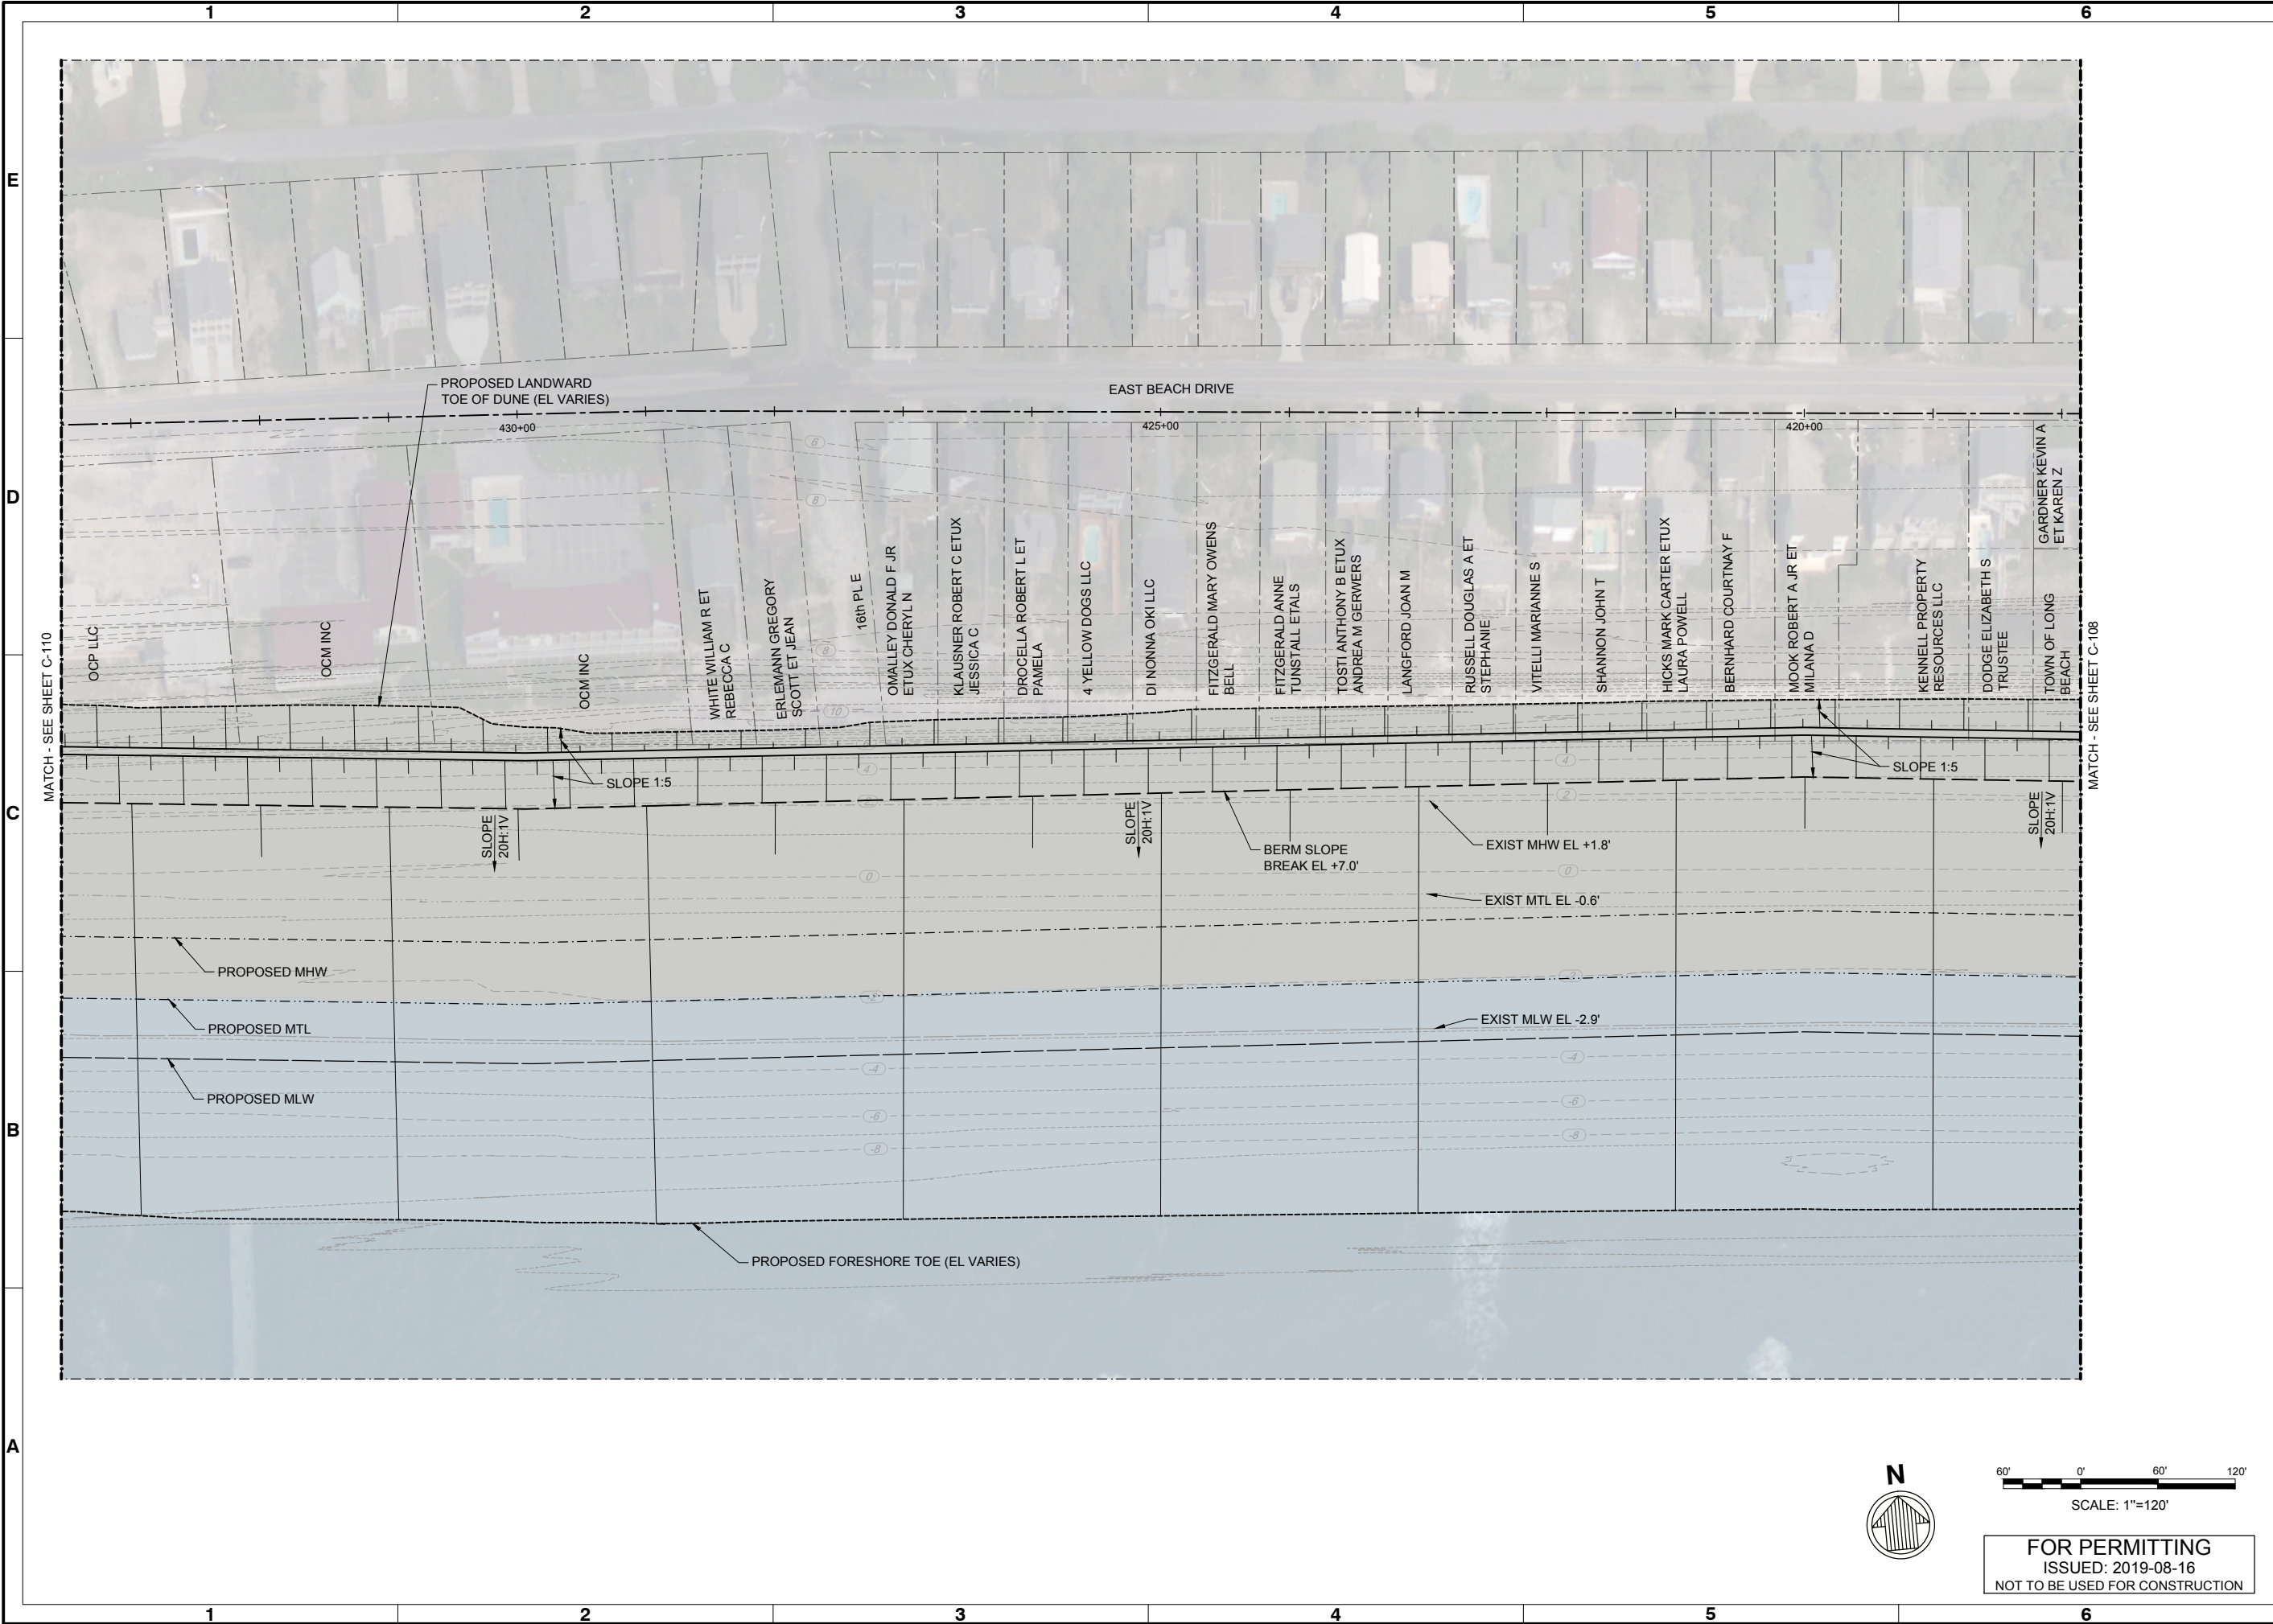

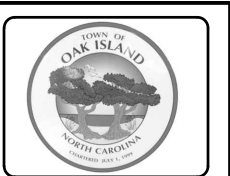

Rev.	Date	Description	Appr.
0	2019-08-13	ISSUED FOR PERMITTING	

BRUNSWICK COUNTY
OAK ISLAND RENOURISHMENT PROJECT 2019/2020

SITE PLAN 9 OF 14

Designed by:	Date:	Rev.
BPG	2019-08-13	0

Drawn by:	Checked by:	Reviewed by:	Submitted by:
GE	KEF	MAP	MOFFATT & NICHOL

Project No.	Drawing Code	Drawing Scale
M&N Project No. 10128-01		1" = 10' (0 SHEET)




4700 FALLS OF THE NEUSE ROAD, STE 300
RALEIGH, NC 27609
919-781-4626

SEAL



Sheet Reference No.
C-109

INDEX: 14 OF 22

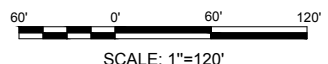


FOR PERMITTING
ISSUED: 2019-08-16
NOT TO BE USED FOR CONSTRUCTION

File: I:\mme\proj\10128-01\10500_CAD\A\shel_Permit1012801-C-109_Plot.dwg, Plotted: 9/6/2019 10:44 a.m. by ESPINO, GUILLERMO - Saved: 9/6/2019 10:36 a.m. by GESPINO

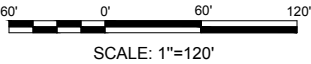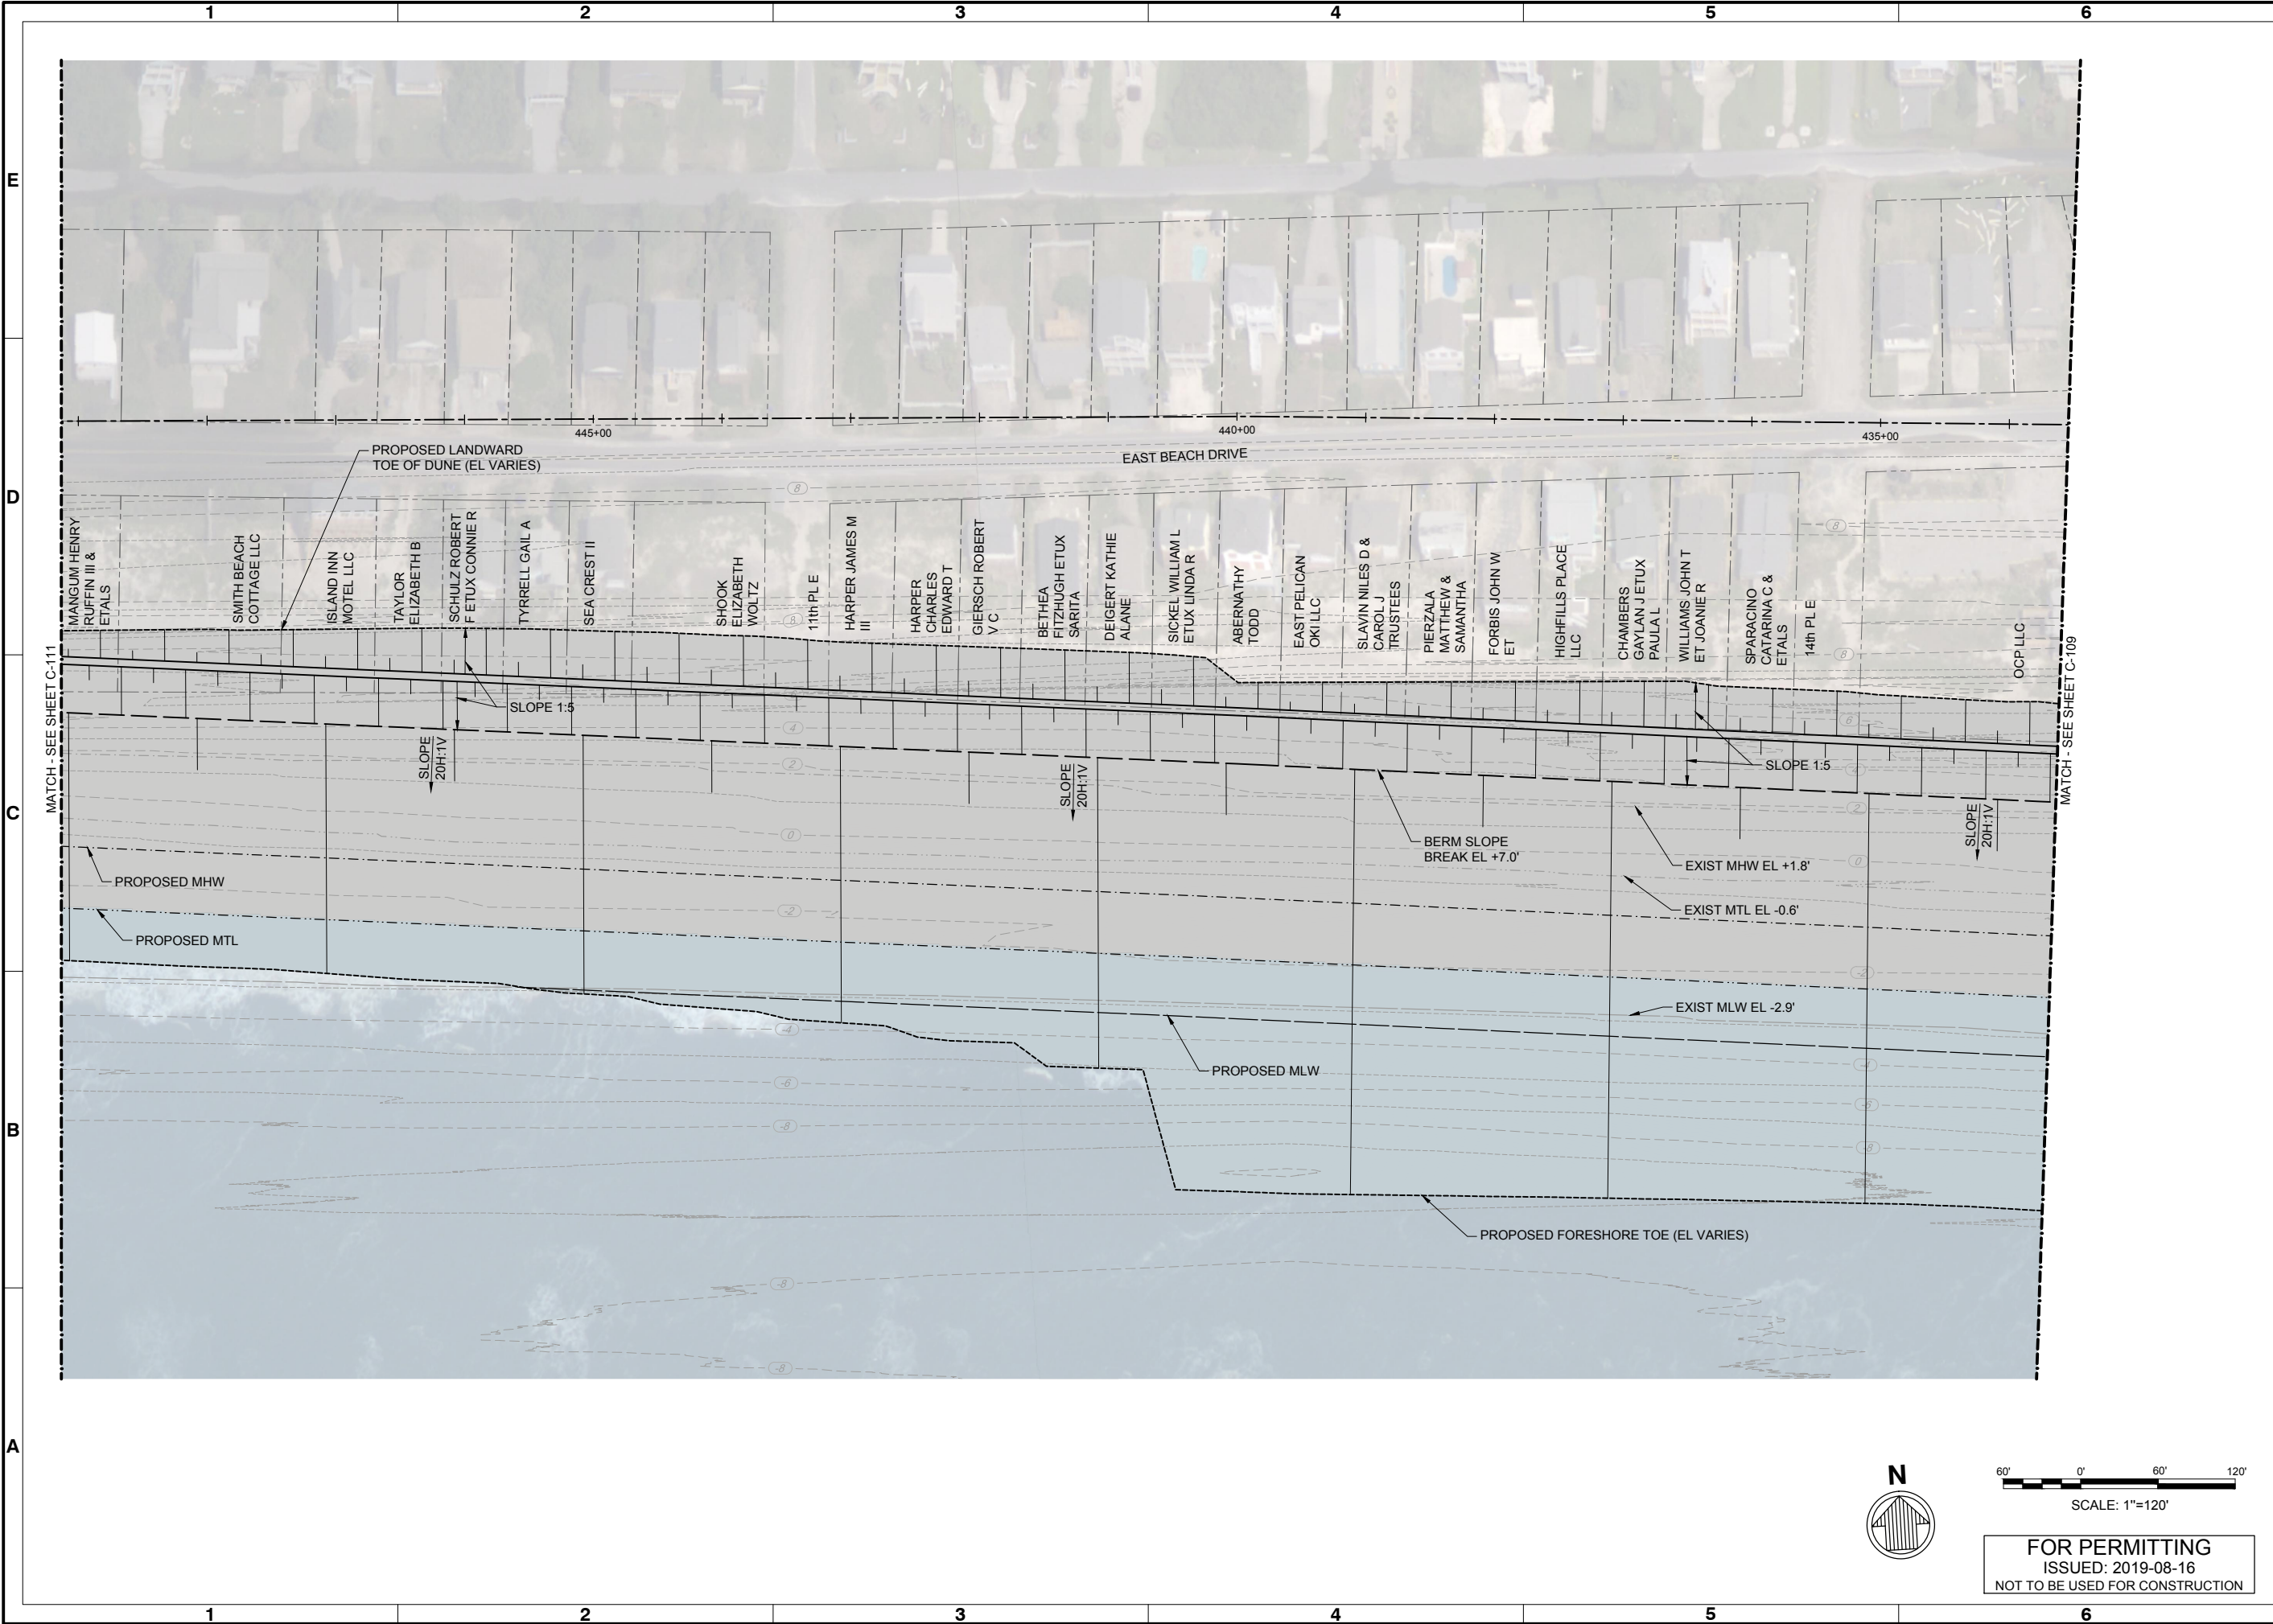

FOR PERMITTING
ISSUED: 2019-08-16
NOT TO BE USED FOR CONSTRUCTION

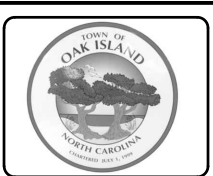


Mark	Description	Date	Appr
0	ISSUED FOR PERMITTING	2019-08-13	

BRUNSWICK COUNTY
OAK ISLAND RENOURISHMENT PROJECT 2019/2020

SITE PLAN 10 OF 14

Designed by: BPG	Date: 2019-08-13	Rev: 0
Drawn by: GE	MAN Project No: 10128-01	
Reviewed by: MAP	Drawing code:	
Submitted by: MOFFATT & NICHOL	Drawing Scale: 1" = 10' (SHEET)	

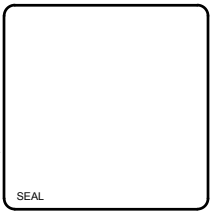


Sheet
Reference No.
C-110

INDEX: 15 OF 22

File: I:\mme\proj\10128-01\10200_CAD\A\chel_Fermit1012801-C-110_Plot.dwg, 9/6/2019 10:46 a.m. by ESPINO, GUILLERMO; Saved: 9/6/2019 10:36 a.m. by GESINO



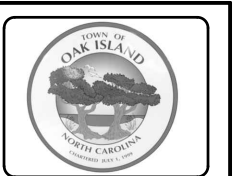

Mark	Description	Date	Appr
0	ISSUED FOR PERMITTING	2019-08-13	

BRUNSWICK COUNTY
OAK ISLAND RENOURISHMENT PROJECT 2019/2020

SITE PLAN 11 OF 14

Designed by:	Date:	Rev.
BPG	2019-08-13	0

Drawn by:	Checked by:	Reviewed by:	Submitted by:
GE	KEF	MAP	MOFFATT & NICHOL



4700 FALLS OF THE NEUSE ROAD, STE 300
RALEIGH, NC 27609
919-781-4626

Submitted by:
MOFFATT & NICHOL

Drawing Scale:
1" = 10' (0 SHEET)

SEAL

Sheet Reference No.
C-111
INDEX: 16 OF 22





60' 0' 60' 120'

SCALE: 1"=120'

FOR PERMITTING
ISSUED: 2019-08-16
NOT TO BE USED FOR CONSTRUCTION

File: I:\mme\proj\projects\IRA\10128-01\0500_CAD\A\chel_Permit\1012801-C-111.dwg
Plotted: 9/6/2019 10:48 a.m. by ESPINO, GUILLERMO
Saved: 9/6/2019 10:36 a.m. by GESPINO

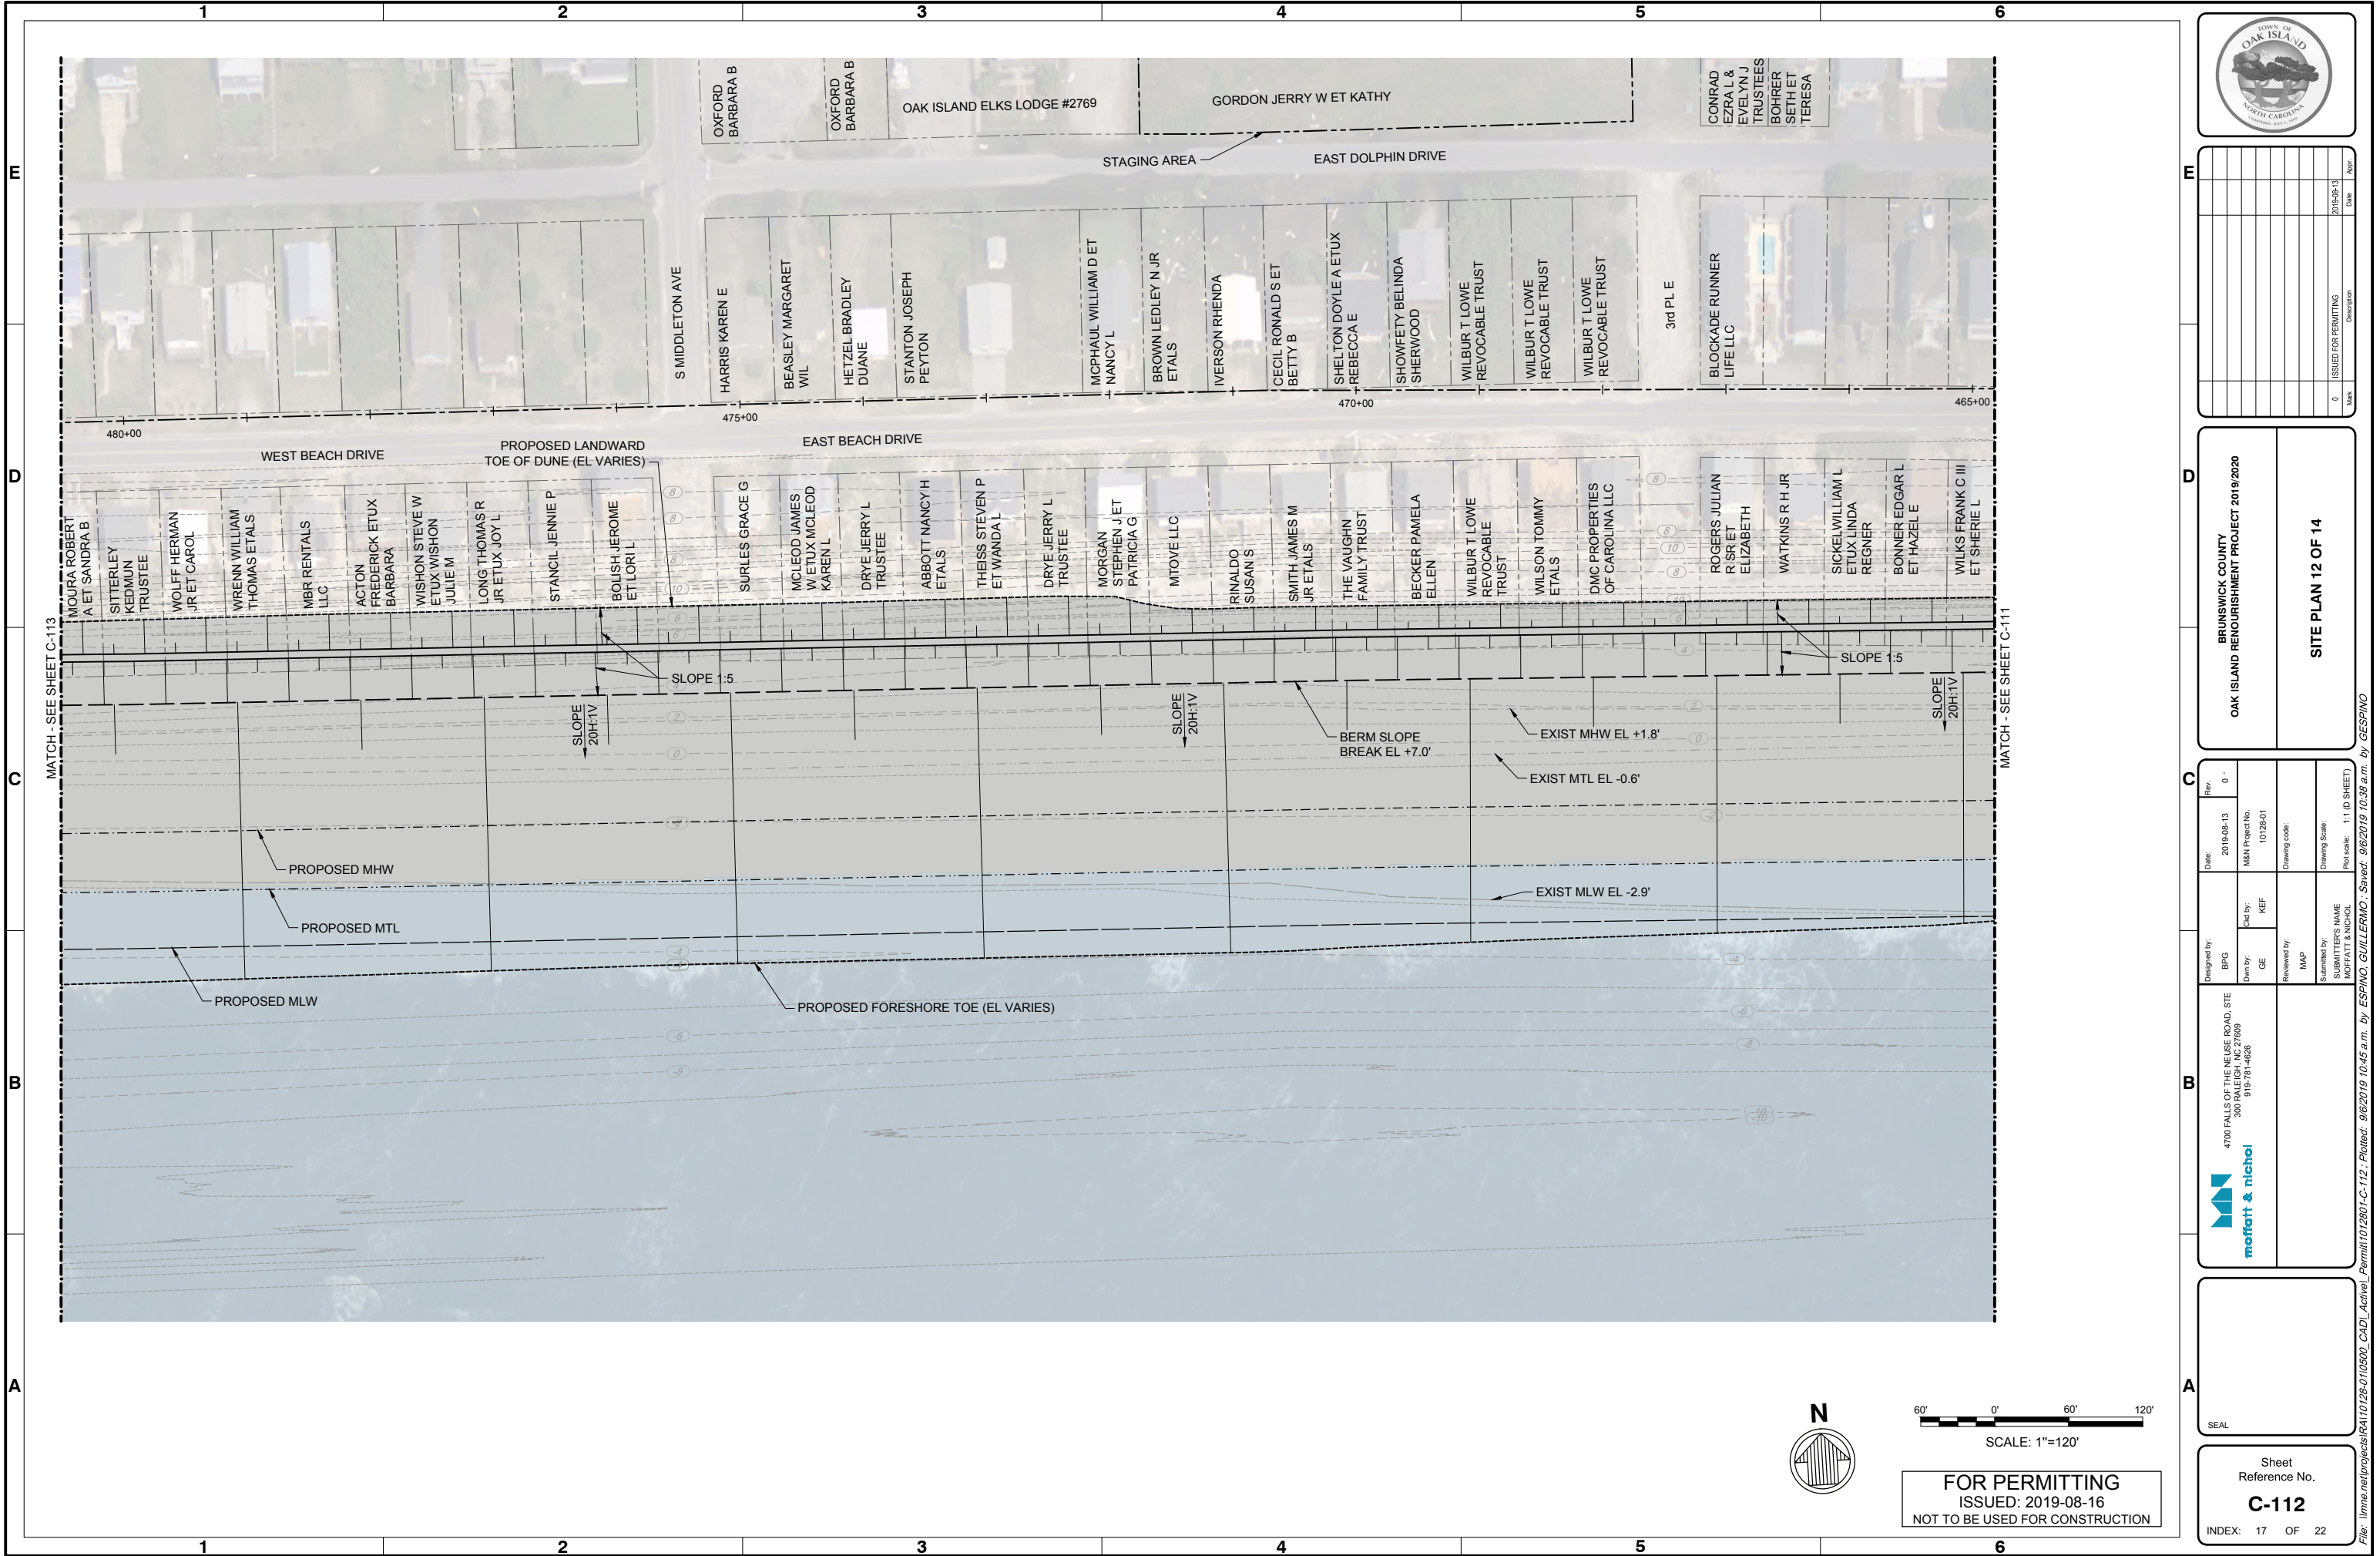

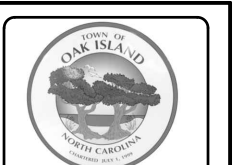

Rev	Date	Appr
0	2019-08-13	

BRUNSWICK COUNTY
OAK ISLAND RENOURISHMENT PROJECT 2019/2020

SITE PLAN 12 OF 14

4700 FALLS OF THE NEUSE ROAD, STE 300 RALEIGH, NC 27609
919-781-4626



Designed by:
BPG

Drawn by:
GE

Reviewed by:
MAP

Submitted by:
SUBMITTERS NAME
MOFFATT & NICHOL

Date:
2019-08-13

Drawn by:
KEF

Reviewed by:
MAP

Submitted by:
SUBMITTERS NAME
MOFFATT & NICHOL

M&N Project No.
10128-01


Drawing code:
MAP


Drawing Scale:
1" = 120' (0 SHEET)

Plot scale:
9/6/2019 10:38 a.m. by GES/NO

SEAL

Sheet
Reference No.
C-112
INDEX: 17 OF 22

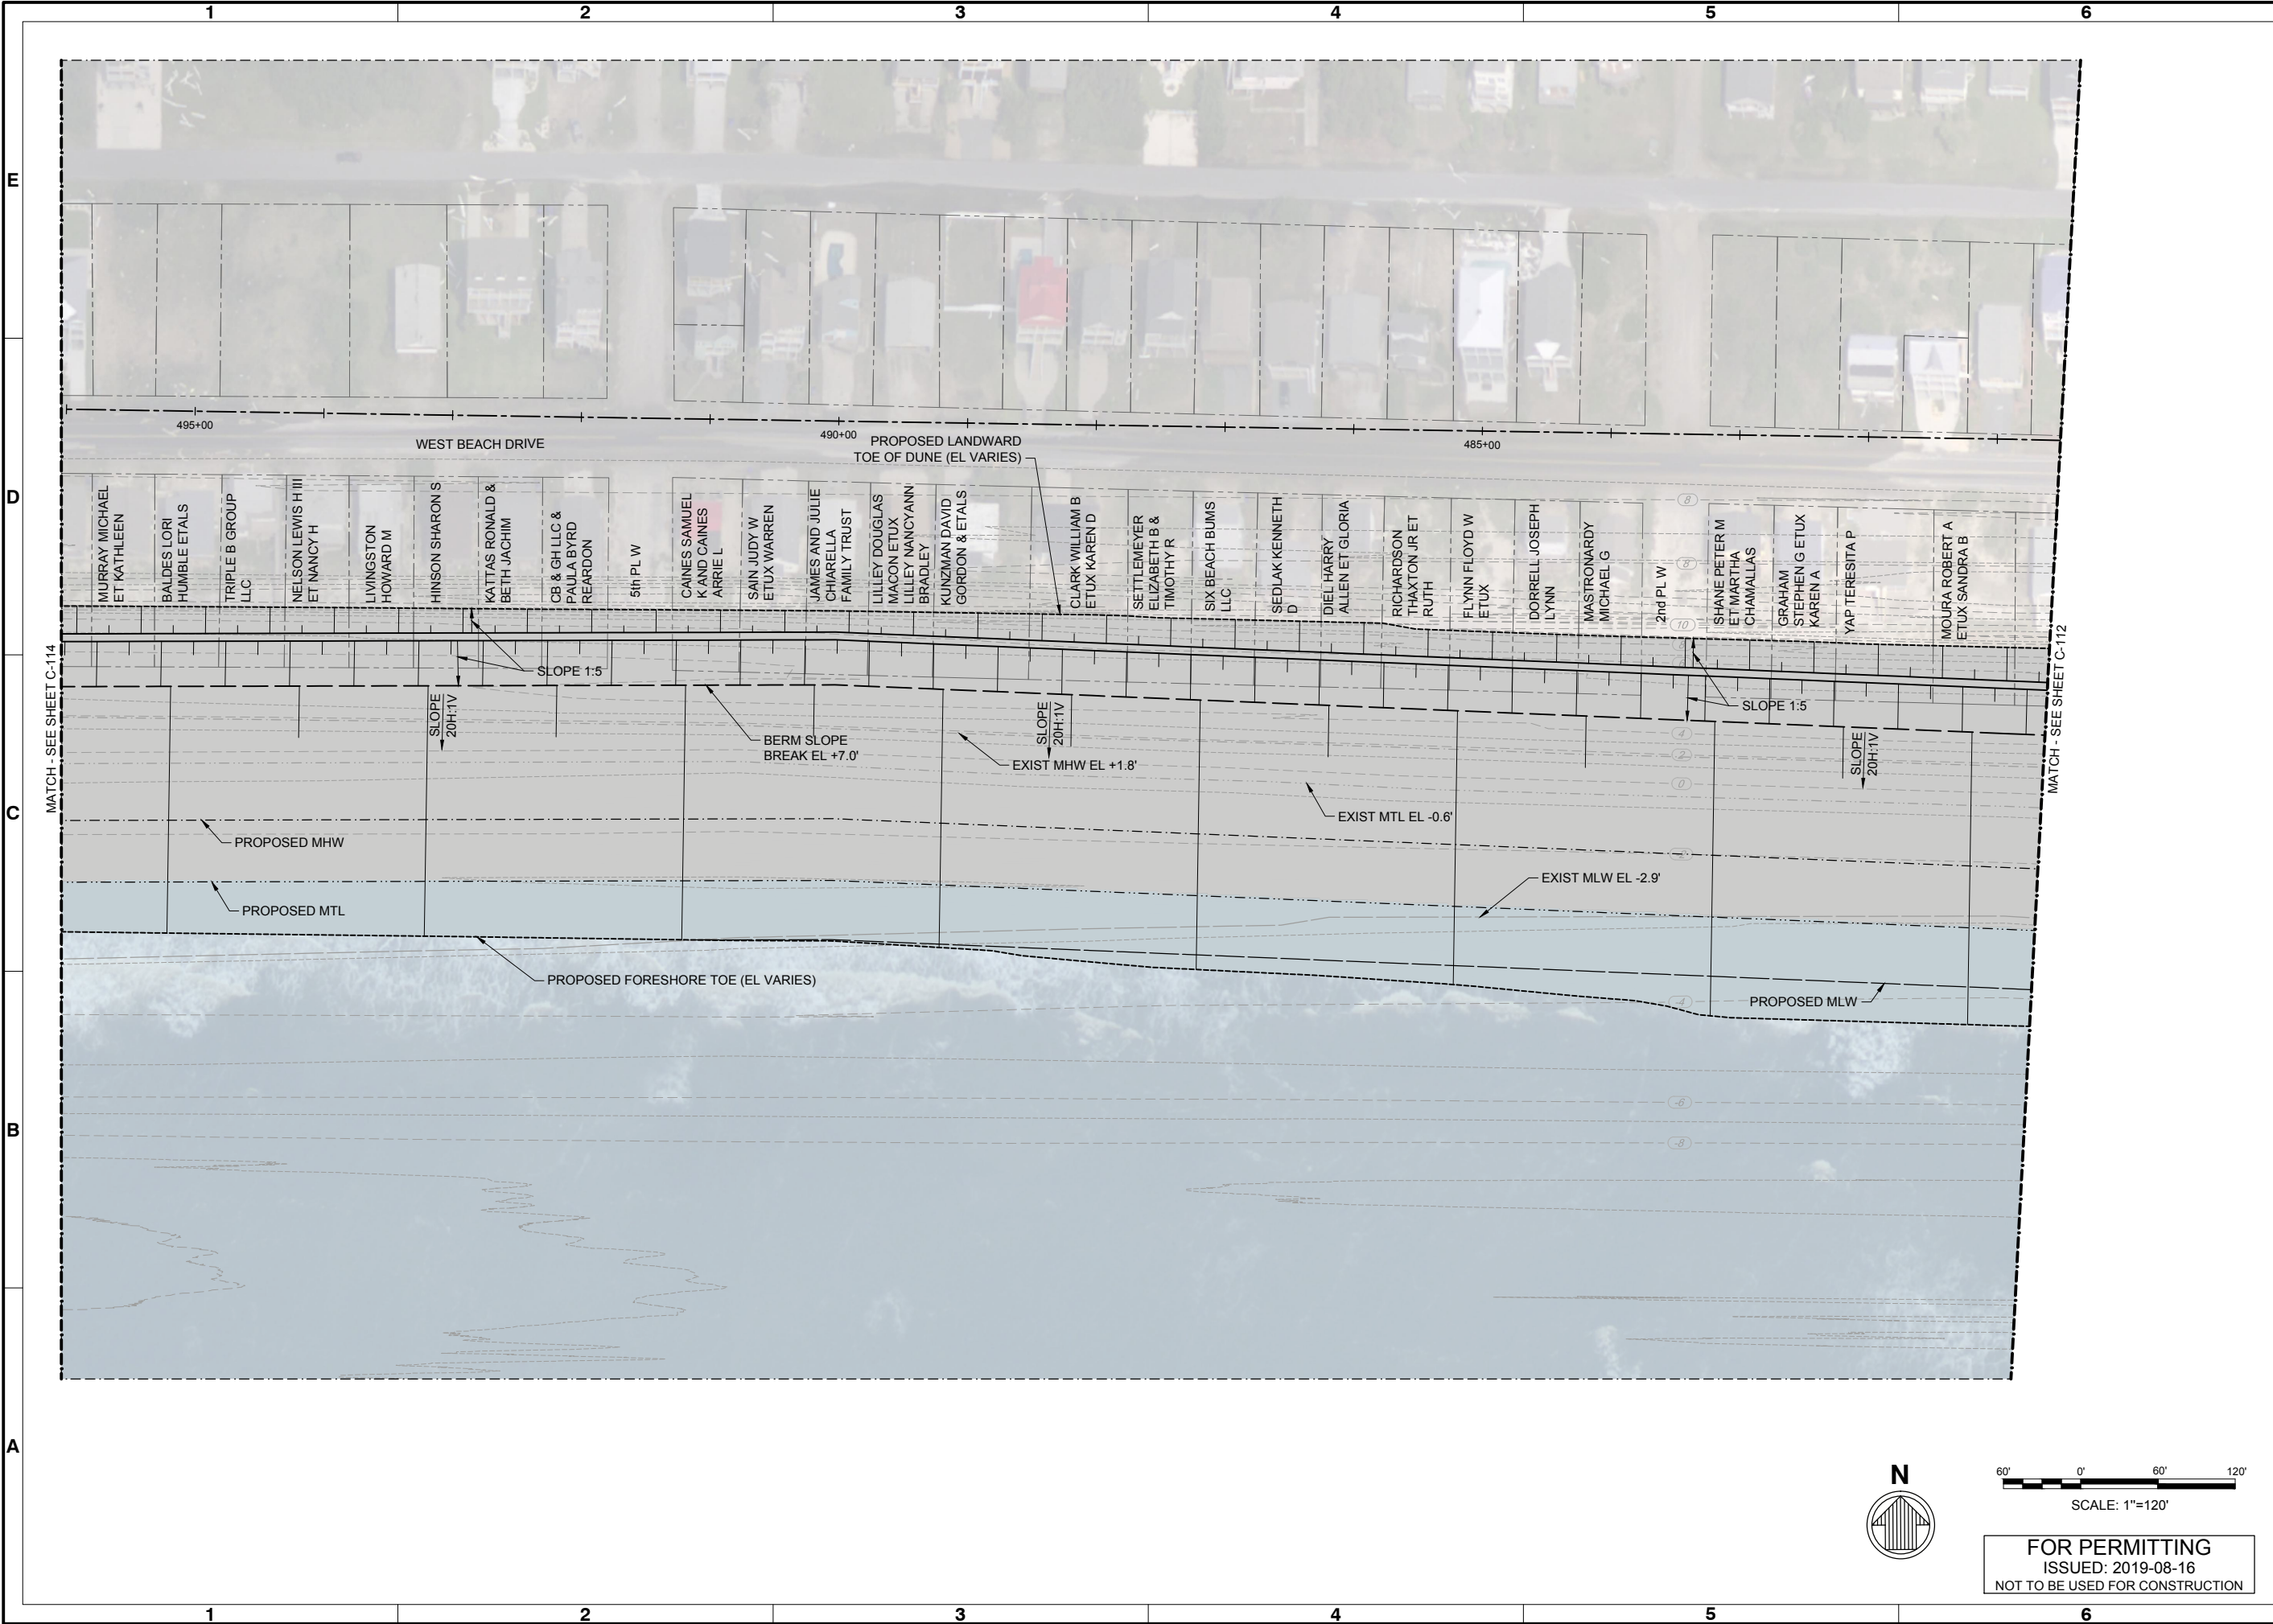

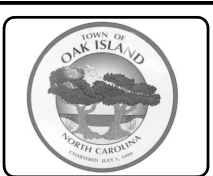

Mark	Description	Date	Appr
0	ISSUED FOR PERMITTING	2019-08-13	

BRUNSWICK COUNTY
OAK ISLAND RENOURISHMENT PROJECT 2019/2020

SITE PLAN 13 OF 14

Rev	Date	By	Appr
0	2019-08-13	MAN Project No. 10128-01	

Submitted by	Submitted by	Submitted by	Submitted by
MOFFATT & NICHOL	MOFFATT & NICHOL	MOFFATT & NICHOL	MOFFATT & NICHOL




4700 FALLS OF THE NEUSE ROAD, STE 300
RALEIGH, NC 27609
919-781-4626

SEAL

Sheet Reference No.
C-113
INDEX: 18 OF 22

File: I:\mme\proj\projects\IRA\10128-01\0500_CAD\A\chel_Permit\1012801-C-113.dwg
Plotted: 9/6/2019 10:46 a.m. by ESPINO, GUILLERMO
Saved: 9/6/2019 10:38 a.m. by GESPINO

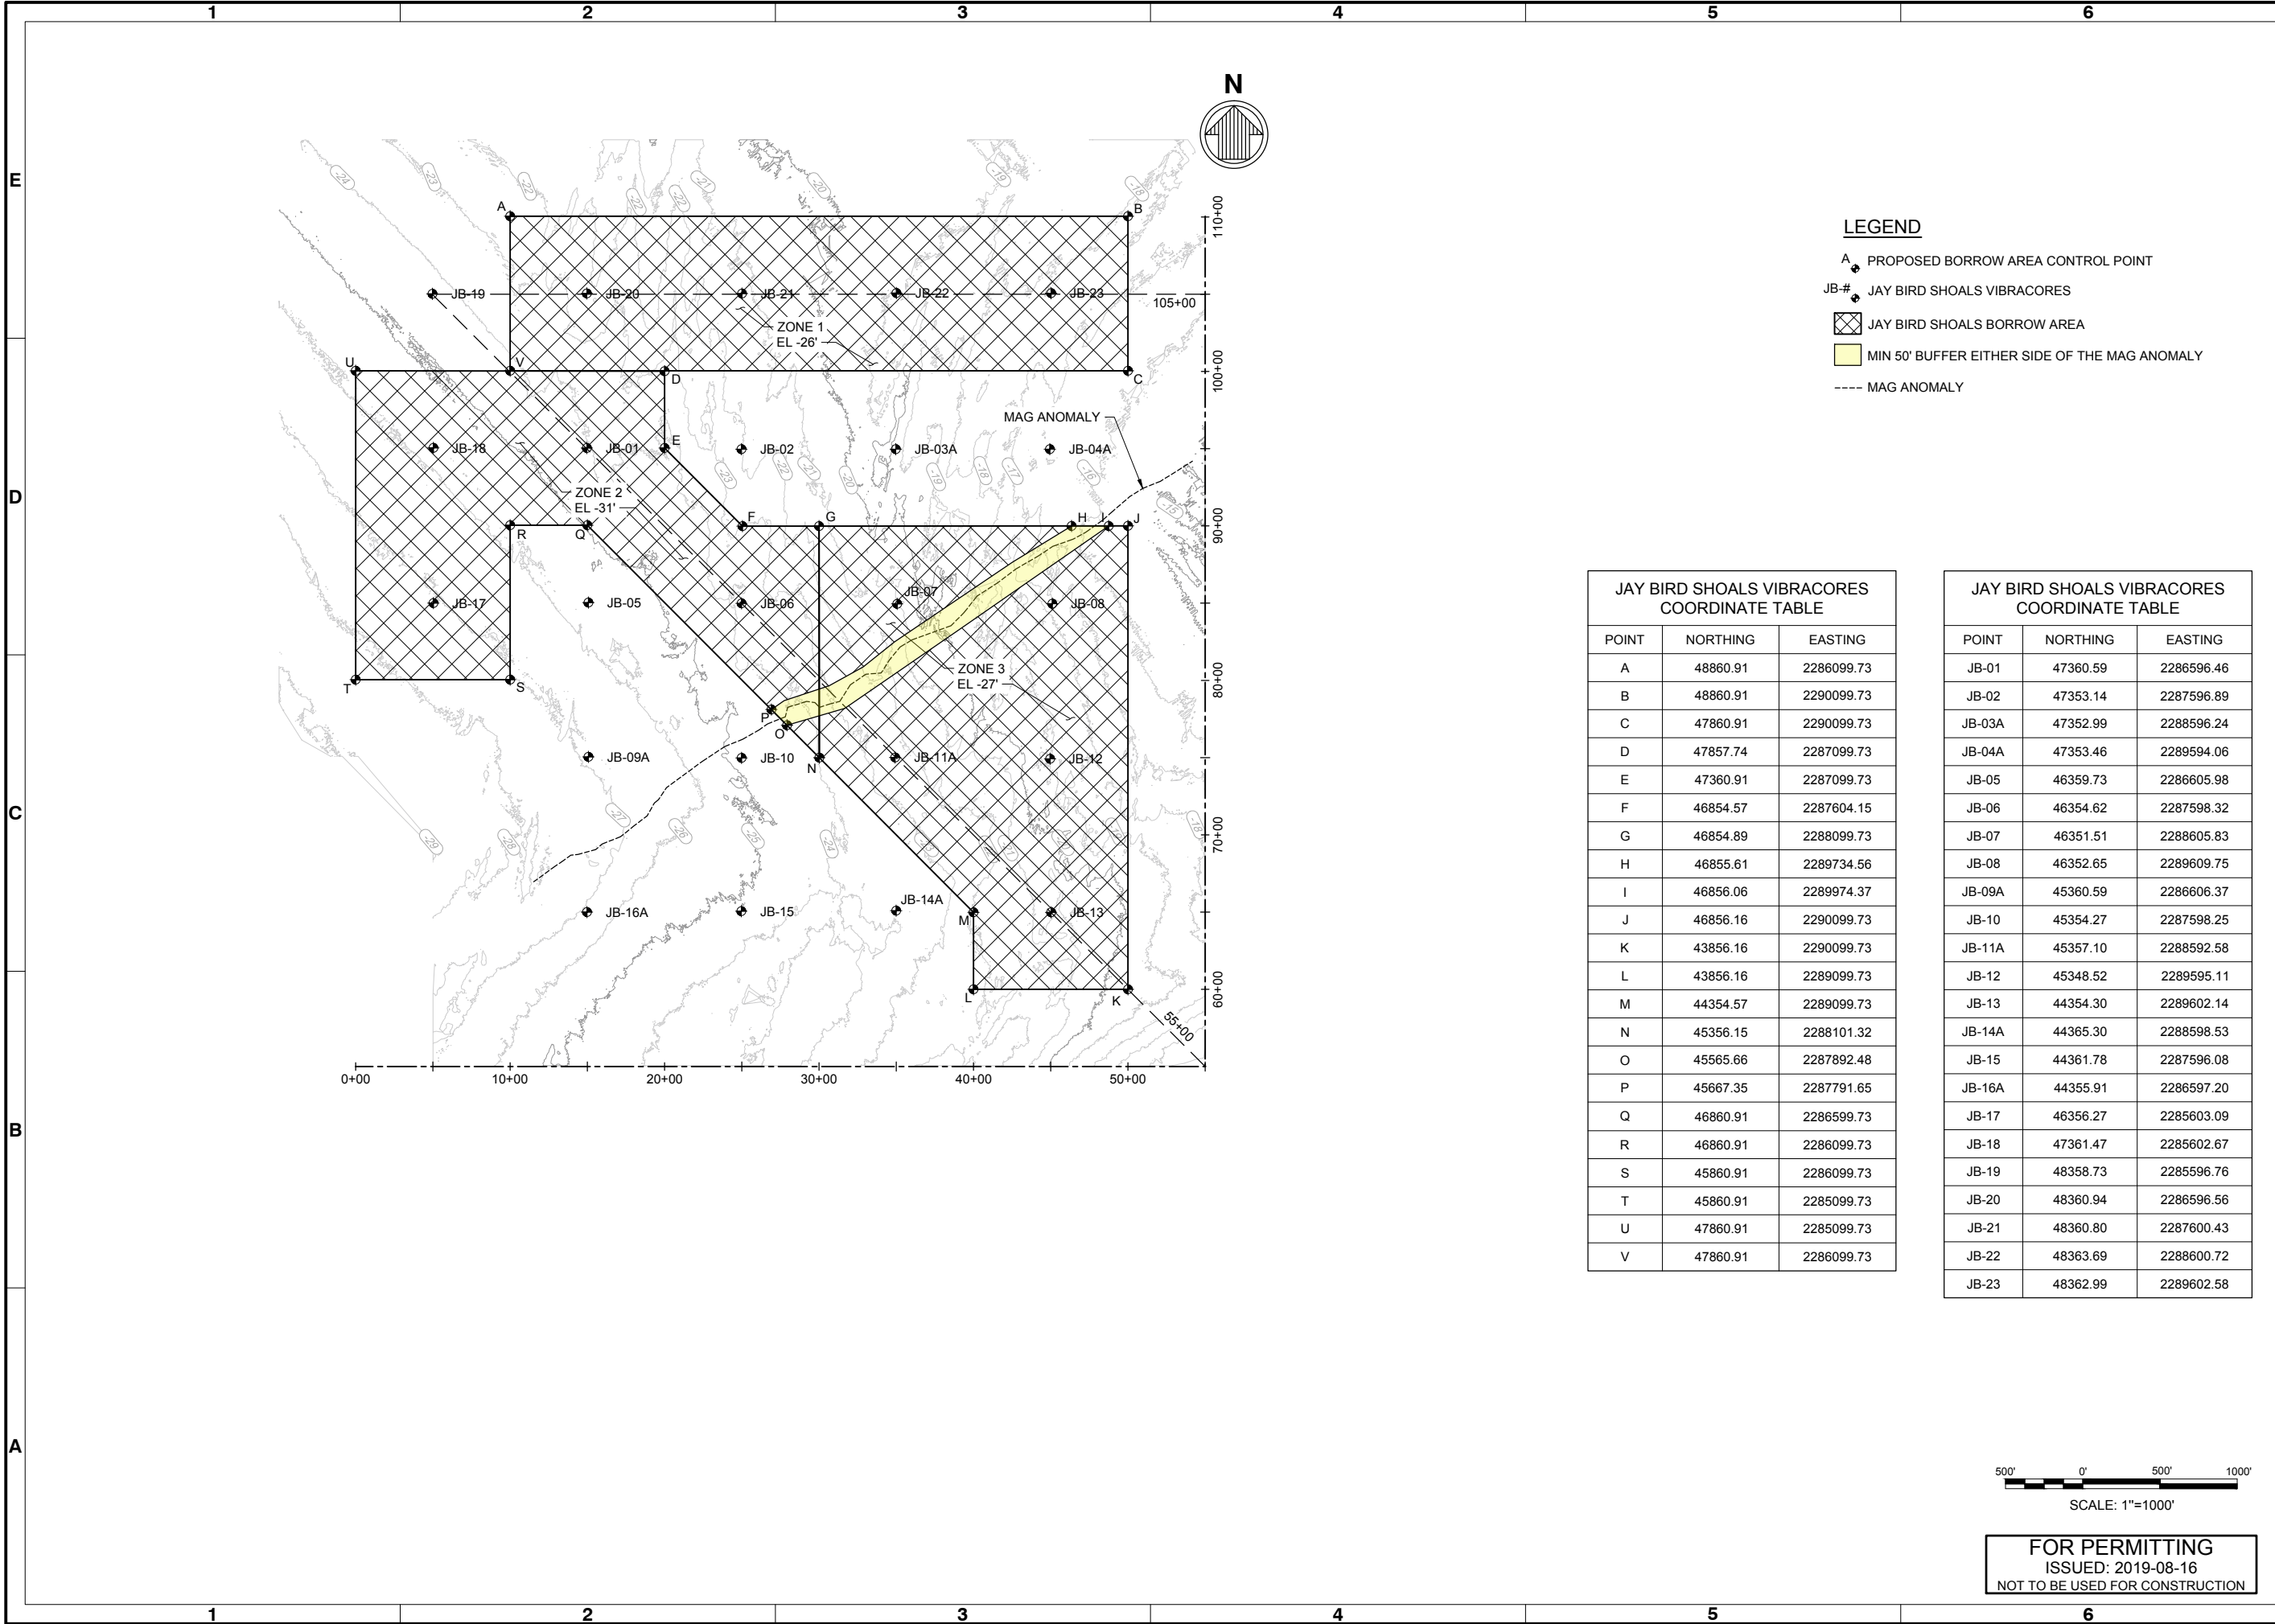

LEGEND

- PROPOSED BORROW AREA CONTROL POINT
- JAY BIRD SHOALS VIBRACORES
- JAY BIRD SHOALS BORROW AREA
- MIN 50' BUFFER EITHER SIDE OF THE MAG ANOMALY
- MAG ANOMALY

JAY BIRD SHOALS VIBRACORES COORDINATE TABLE		
POINT	NORTHING	EASTING
A	48860.91	2286099.73
B	48860.91	2290099.73
C	47860.91	2290099.73
D	47857.74	2287099.73
E	47360.91	2287099.73
F	46854.57	2287604.15
G	46854.89	2288099.73
H	46855.61	2289734.56
I	46856.06	2289974.37
J	46856.16	2290099.73
K	43856.16	2290099.73
L	43856.16	2289099.73
M	44354.57	2289099.73
N	45356.15	2288101.32
O	45565.66	2287892.48
P	45667.35	2287791.65
Q	46860.91	2286599.73
R	46860.91	2286099.73
S	45860.91	2286099.73
T	45860.91	2285099.73
U	47860.91	2285099.73
V	47860.91	2286099.73

JAY BIRD SHOALS VIBRACORES COORDINATE TABLE		
POINT	NORTHING	EASTING
JB-01	47360.59	2286596.46
JB-02	47353.14	2287596.89
JB-03A	47352.99	2288596.24
JB-04A	47353.46	2289594.06
JB-05	46359.73	2286605.98
JB-06	46354.62	2287598.32
JB-07	46351.51	2288605.83
JB-08	46352.65	2289609.75
JB-09A	45360.59	2286606.37
JB-10	45354.27	2287598.25
JB-11A	45357.10	2288592.58
JB-12	45348.52	2289595.11
JB-13	44354.30	2289602.14
JB-14A	44365.30	2288598.53
JB-15	44361.78	2287596.08
JB-16A	44355.91	2286597.20
JB-17	46356.27	2285603.09
JB-18	47361.47	2285602.67
JB-19	48358.73	2285596.76
JB-20	48360.94	2286596.56
JB-21	48360.80	2287600.43
JB-22	48363.69	2288600.72
JB-23	48362.99	2289602.58

500' 0' 500' 1000'
SCALE: 1"=1000'

FOR PERMITTING
ISSUED: 2019-08-16
NOT TO BE USED FOR CONSTRUCTION



Rev.	Date	Appr.
0	2019-08-13	

BRUNSWICK COUNTY
OAK ISLAND RENOURISHMENT PROJECT 2019/2020

BORROW AREA PLAN
VIEW

Designed by:	Date:	Rev.
BPG	2019-08-13	0
Drawn by:	M&N Project No.	
GE	10128-01	
Reviewed by:	Drawing code:	
MAP		
Submitted by:	Drawing Scale:	
MOFFATT & NICHOL	1" = (0 SHEET)	



4700 FALLS OF THE NEUSE ROAD, STE 300
RALEIGH, NC 27609
919-781-4626

moffatt & nichol

SEAL

Sheet
Reference No.
C-115
INDEX: 20 OF 22

File: I:\mme\proj\projects\IRA\10128-01\0500_CAD\A\chvel_Permit1012801-C-115_Plot.dwg, 9/6/2019 10:40 a.m. by ESPINO, GUILLERMO : Saved: 9/6/2019 10:03 a.m. by GESPINO

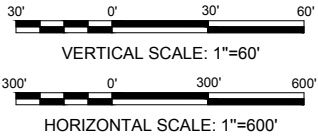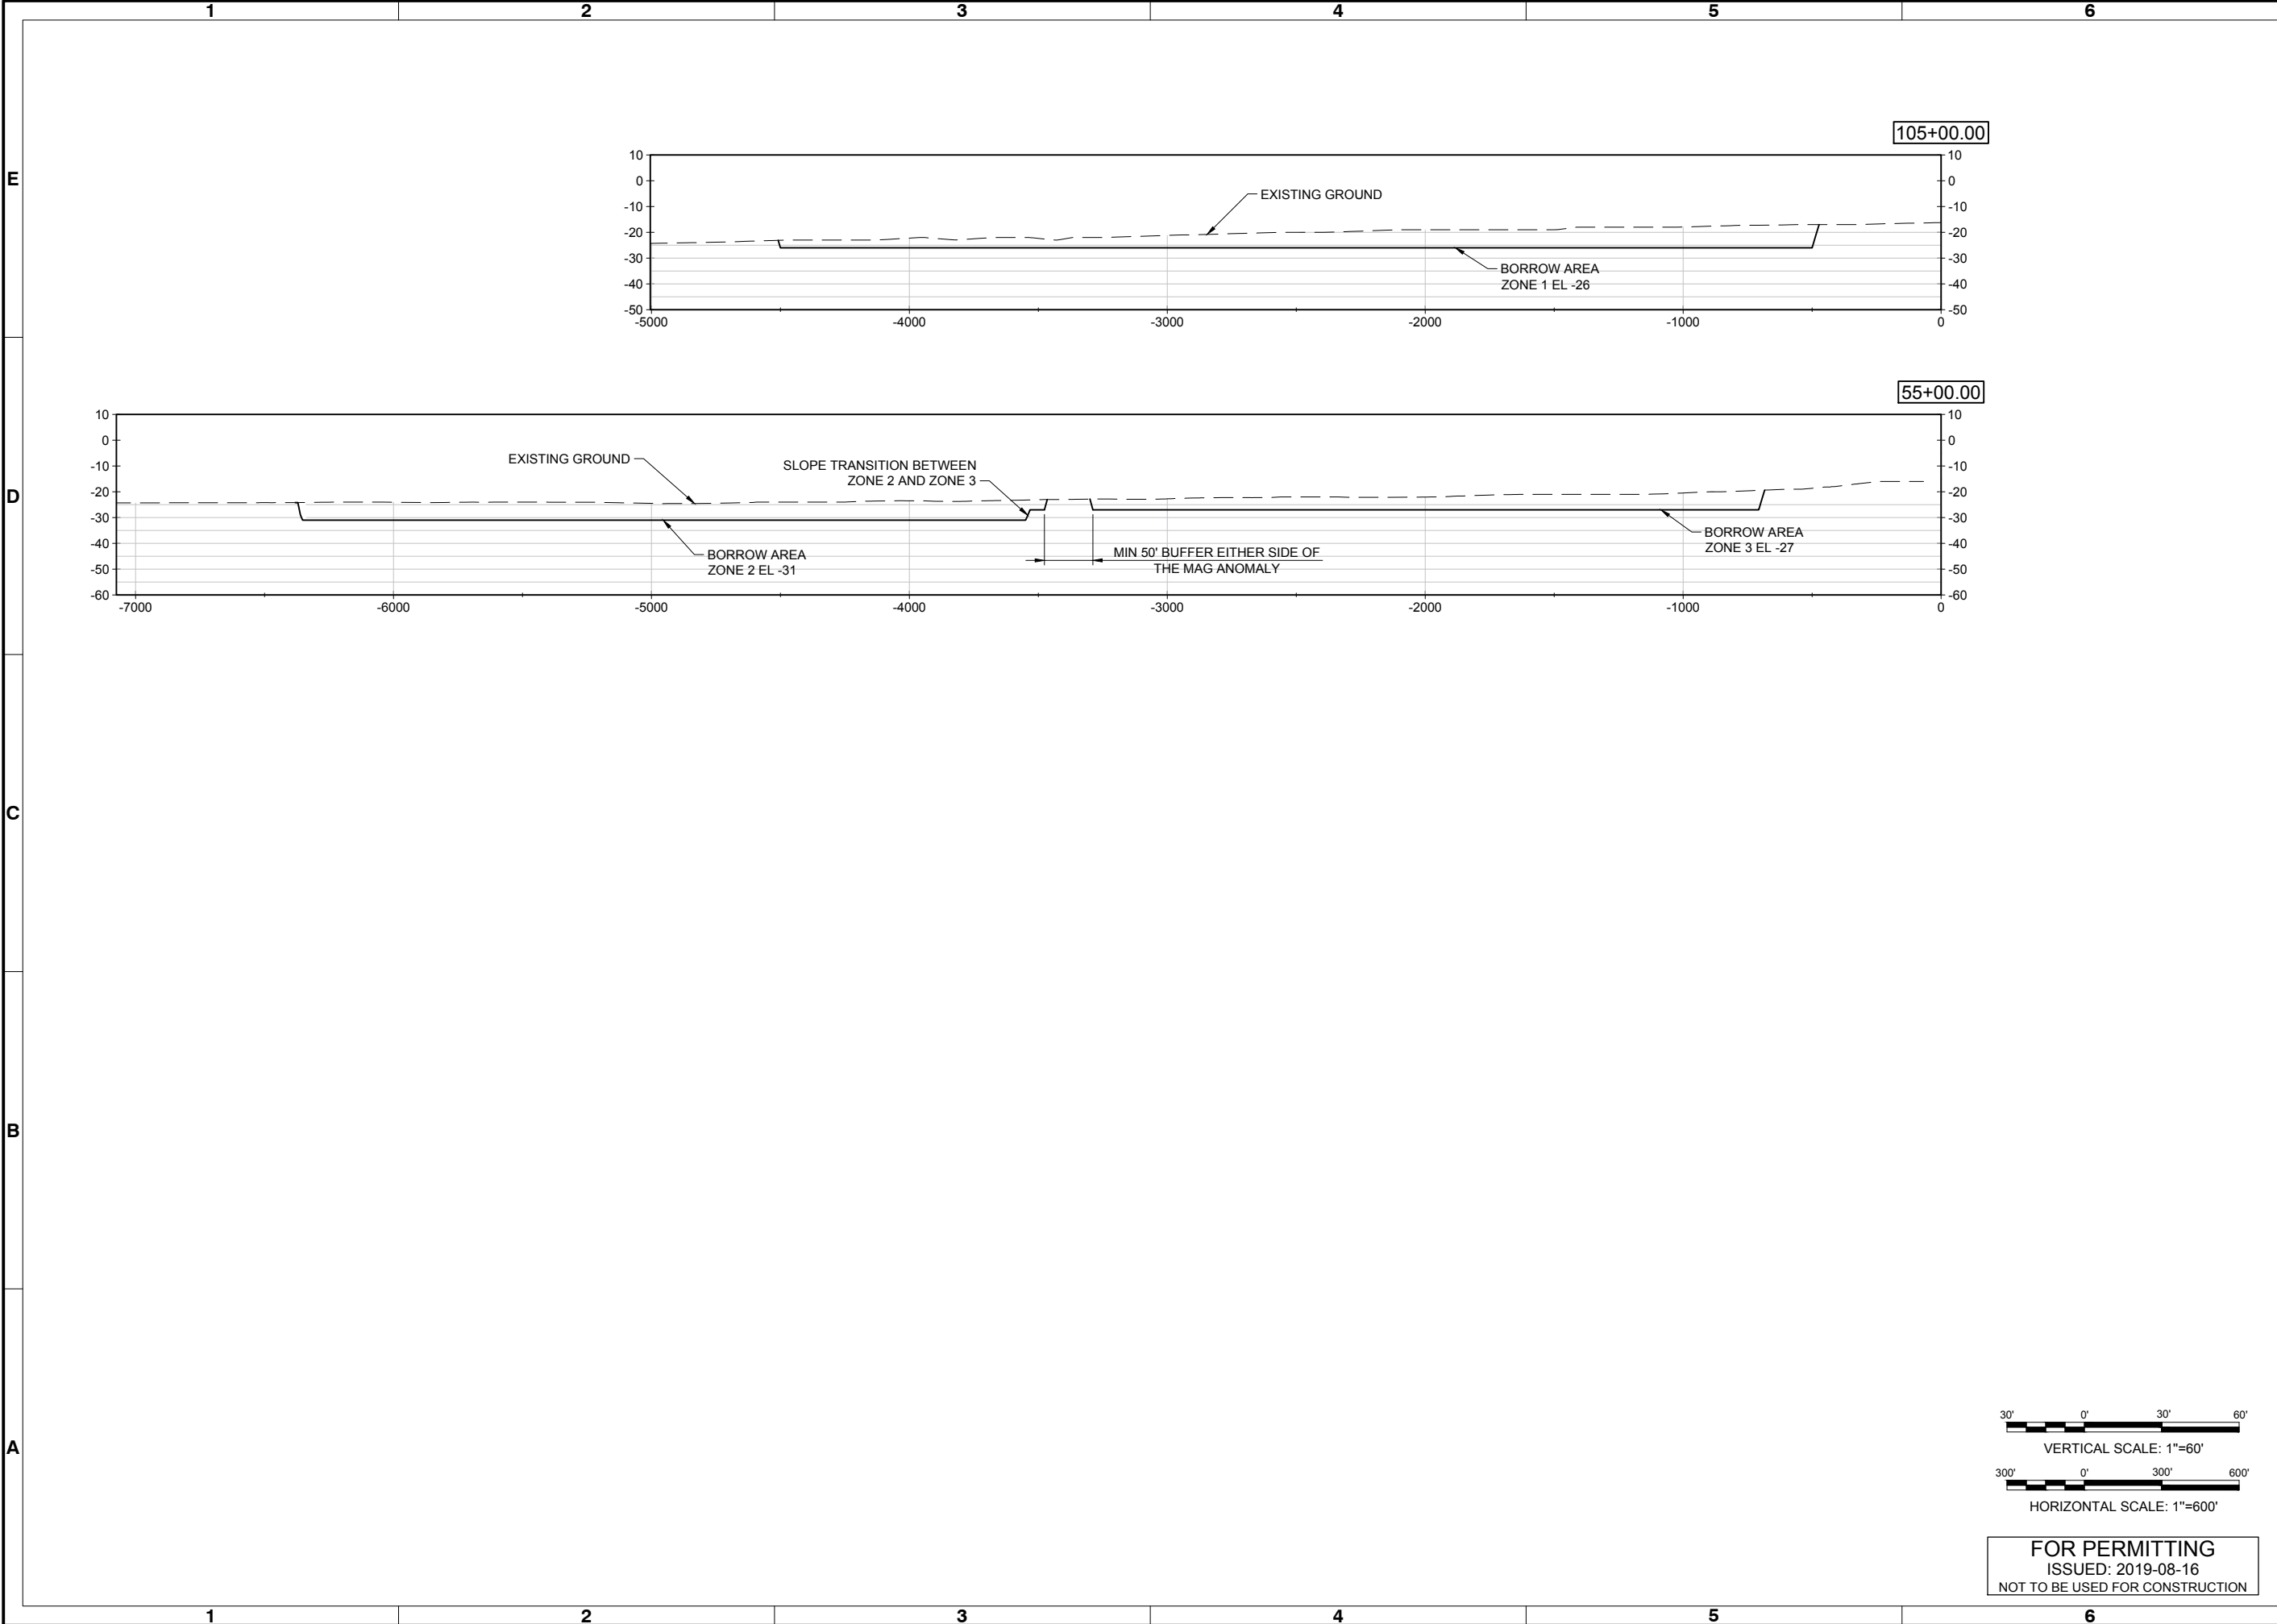

FOR PERMITTING
ISSUED: 2019-08-16
NOT TO BE USED FOR CONSTRUCTION



ISSUED FOR PERMITTING		2014-05-18	</
-----------------------	--	------------	--	--	----

