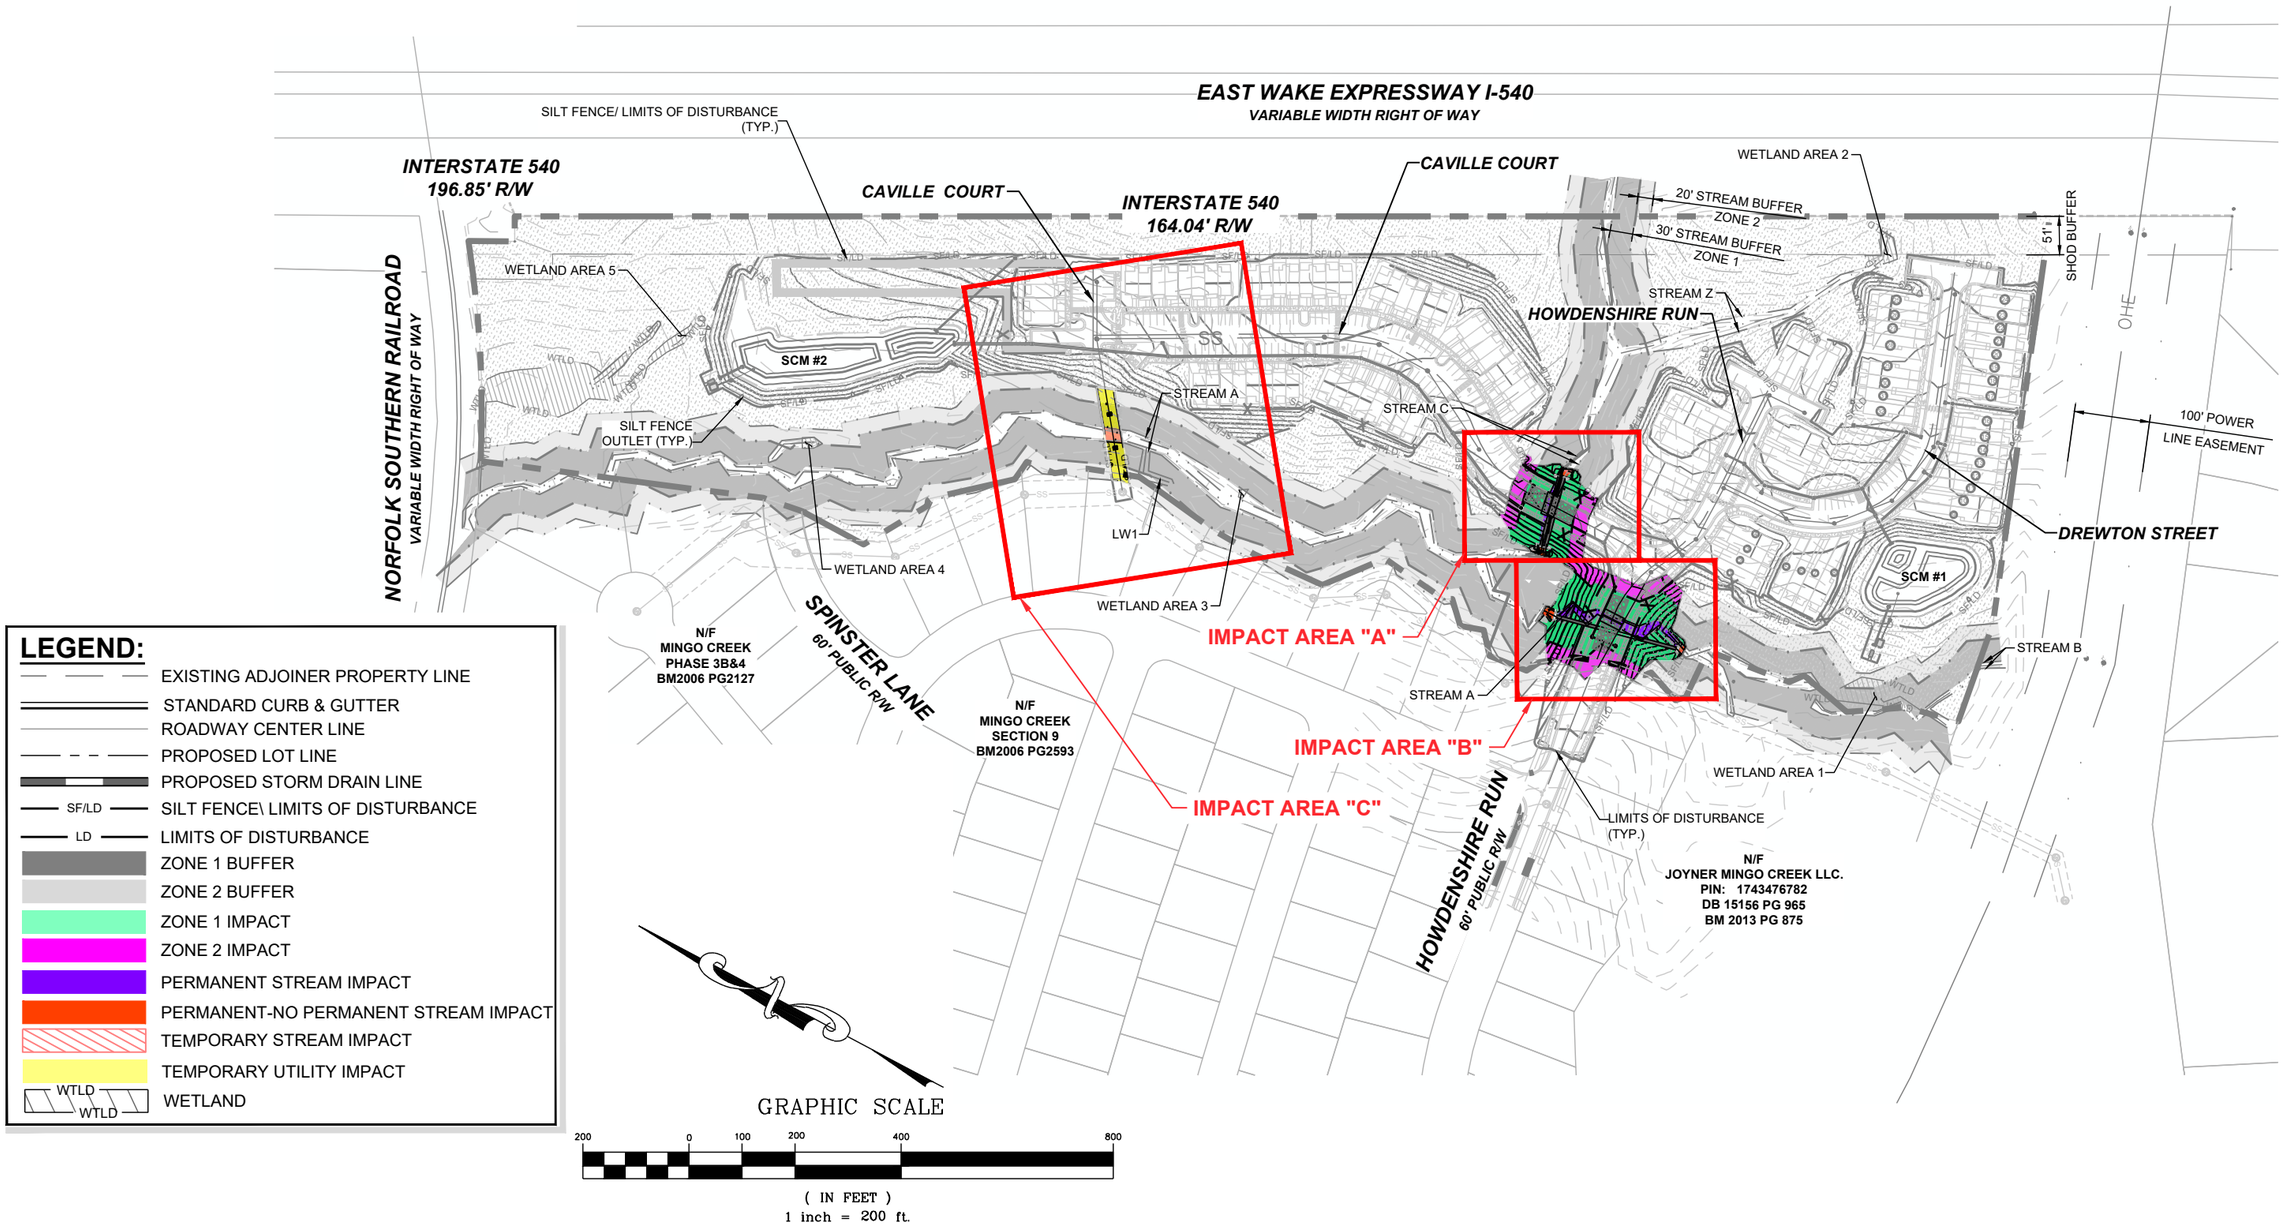

LEGEND:

- EXISTING ADJOINER PROPERTY LINE
- STANDARD CURB & GUTTER
- ROADWAY CENTER LINE
- PROPOSED LOT LINE
- PROPOSED STORM DRAIN LINE
- SF/LD — SILT FENCE\ LIMITS OF DISTURBANCE
- LD — LIMITS OF DISTURBANCE
- ZONE 1 BUFFER
- ZONE 2 BUFFER
- ZONE 1 IMPACT
- ZONE 2 IMPACT
- PERMANENT STREAM IMPACT
- PERMANENT-NO PERMANENT STREAM IMPACT
- TEMPORARY STREAM IMPACT
- TEMPORARY UTILITY IMPACT
- WTLD — WETLAND

GRAPHIC SCALE

200 0 100 200 400 800

(IN FEET)
1 inch = 200 ft.

STRONGROCK
ENGINEERING GROUP
STRONG ROCK ENGINEERING GROUP, PLLC COMPANY LICENSE # P-2166
6801 FALLS OF NEUSE RD. SUITE 108 RALEIGH, NC 27615
INFORMATION@STRONGROCKGROUP.COM

HEARTH - POINTE - KNIGHTDALE - MINGO CREEK

TOWN OF KNIGHTDALE, WAKE COUNTY, NORTH CAROLINA

OVERALL IMPACT MAP

E-3.0
03 OF 10

		SCALE:	1" = 200'