



PERMIT DRAWING			
SHEET 41	OF	167	

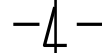

6/23/16
8/2/2018
mjberry
R:\Hydraulics\PERMITS\Environmental Drawings\XPL\1015_Hyd_XPL_8.dgn
\$\$\$\$\$SYTIME\$\$\$\$\$
\$\$\$\$\$SDON\$\$\$\$\$
\$\$\$\$\$SERNAME\$\$\$\$\$

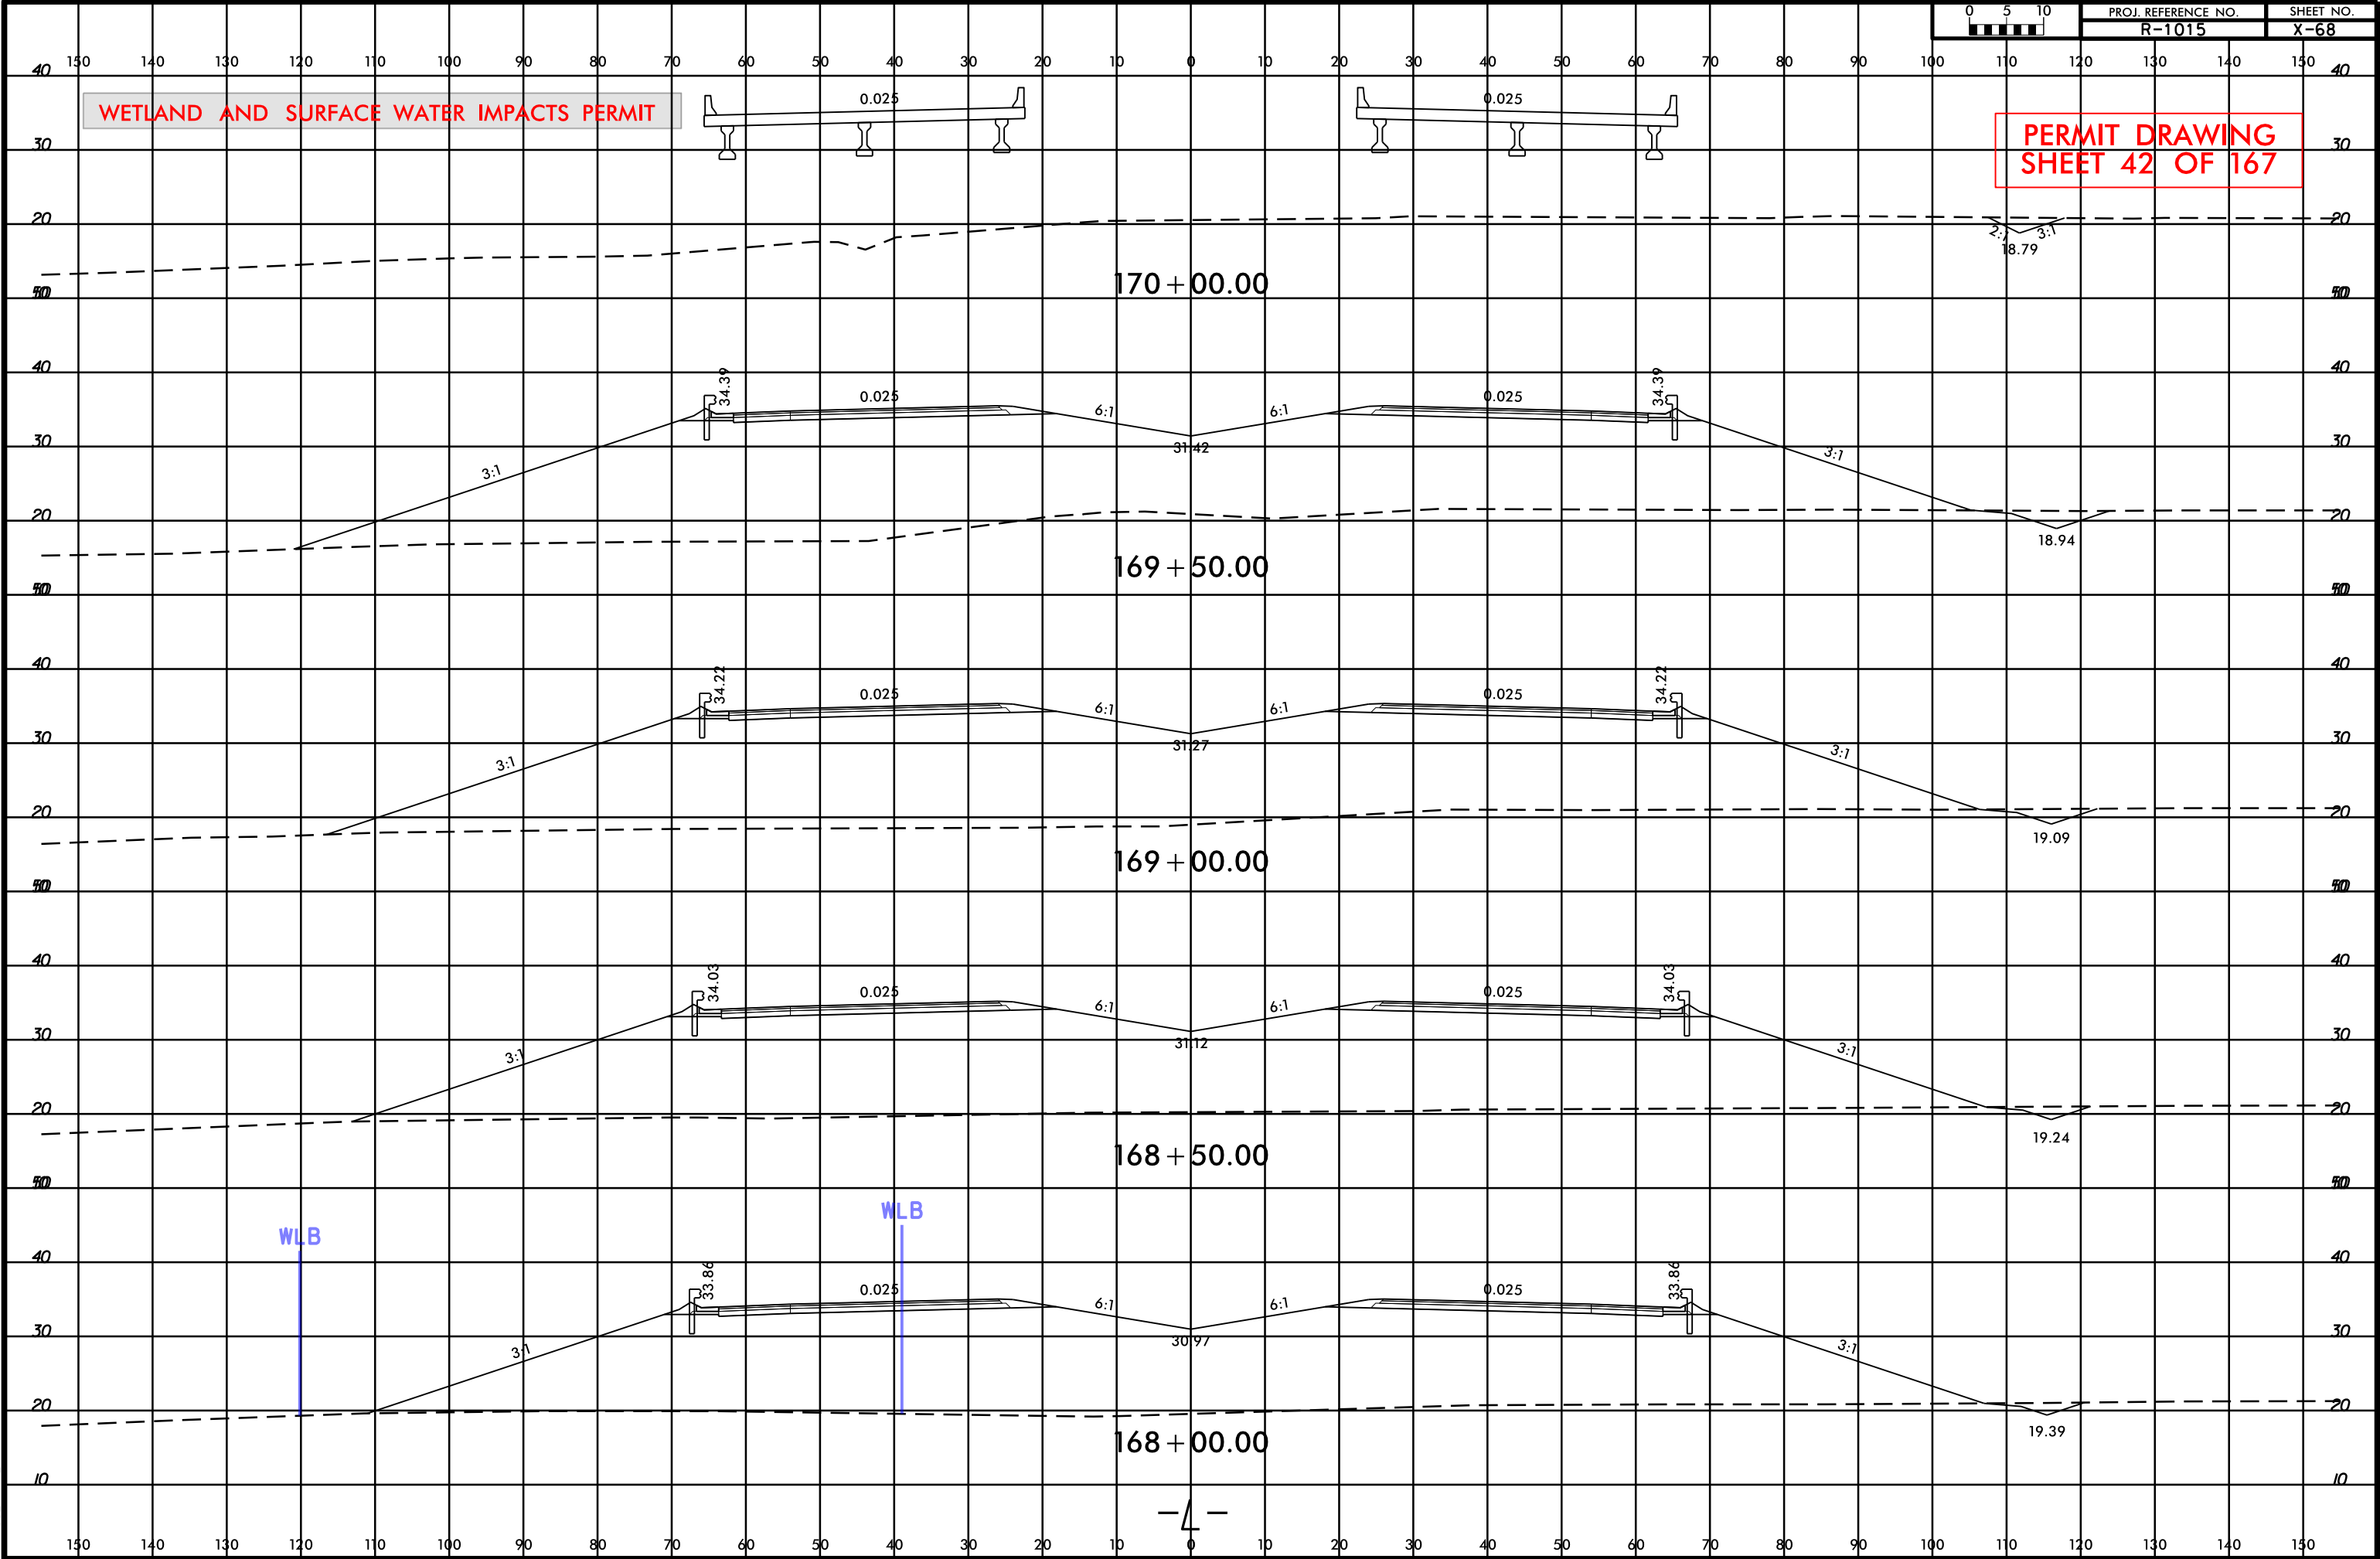

8/17/99

REVISIONS

7/13/2018 - PARCEL 2 - ADDED TDE STATION -L- 170+00 TO 170+55 RT

11/15/2018
mgberry
R:\Hydraulics\PERMITS_Environmental\Drawings\Wetland & Stream\1015_Hyd_prm_wet_psh13.dgn

DEPARTMENT OF AGRICULTURE
CROATAN NATIONAL FOREST

2

SITE 9

NAD 83

DAVID T. ROWE, et ux
JAMES M. STALLINGS, et ux

3

DEPARTMENT OF AGRICULTURE
CROATAN NATIONAL FOREST


**PERMIT DRAWING
SHEET 43 OF 167**

PROJECT REFERENCE NO.	SHEET NO.
R-1015	13
R/W SHEET NO.	
ROADWAY DESIGN ENGINEER	HYDRAULICS ENGINEER
	

moffatt & nichol
4700 FALLS OF NEUSE ROAD, SUITE 300
RALEIGH, NORTH CAROLINA 27607
(919) 781-4626 VOICE (919) 781-4664 FAX
NC LICENSE NO. F-0105

MATCH LINE STA. 170 + 00 SEE SHEET 12

MATCH LINE STA. 184 + 00 SEE SHEET 14

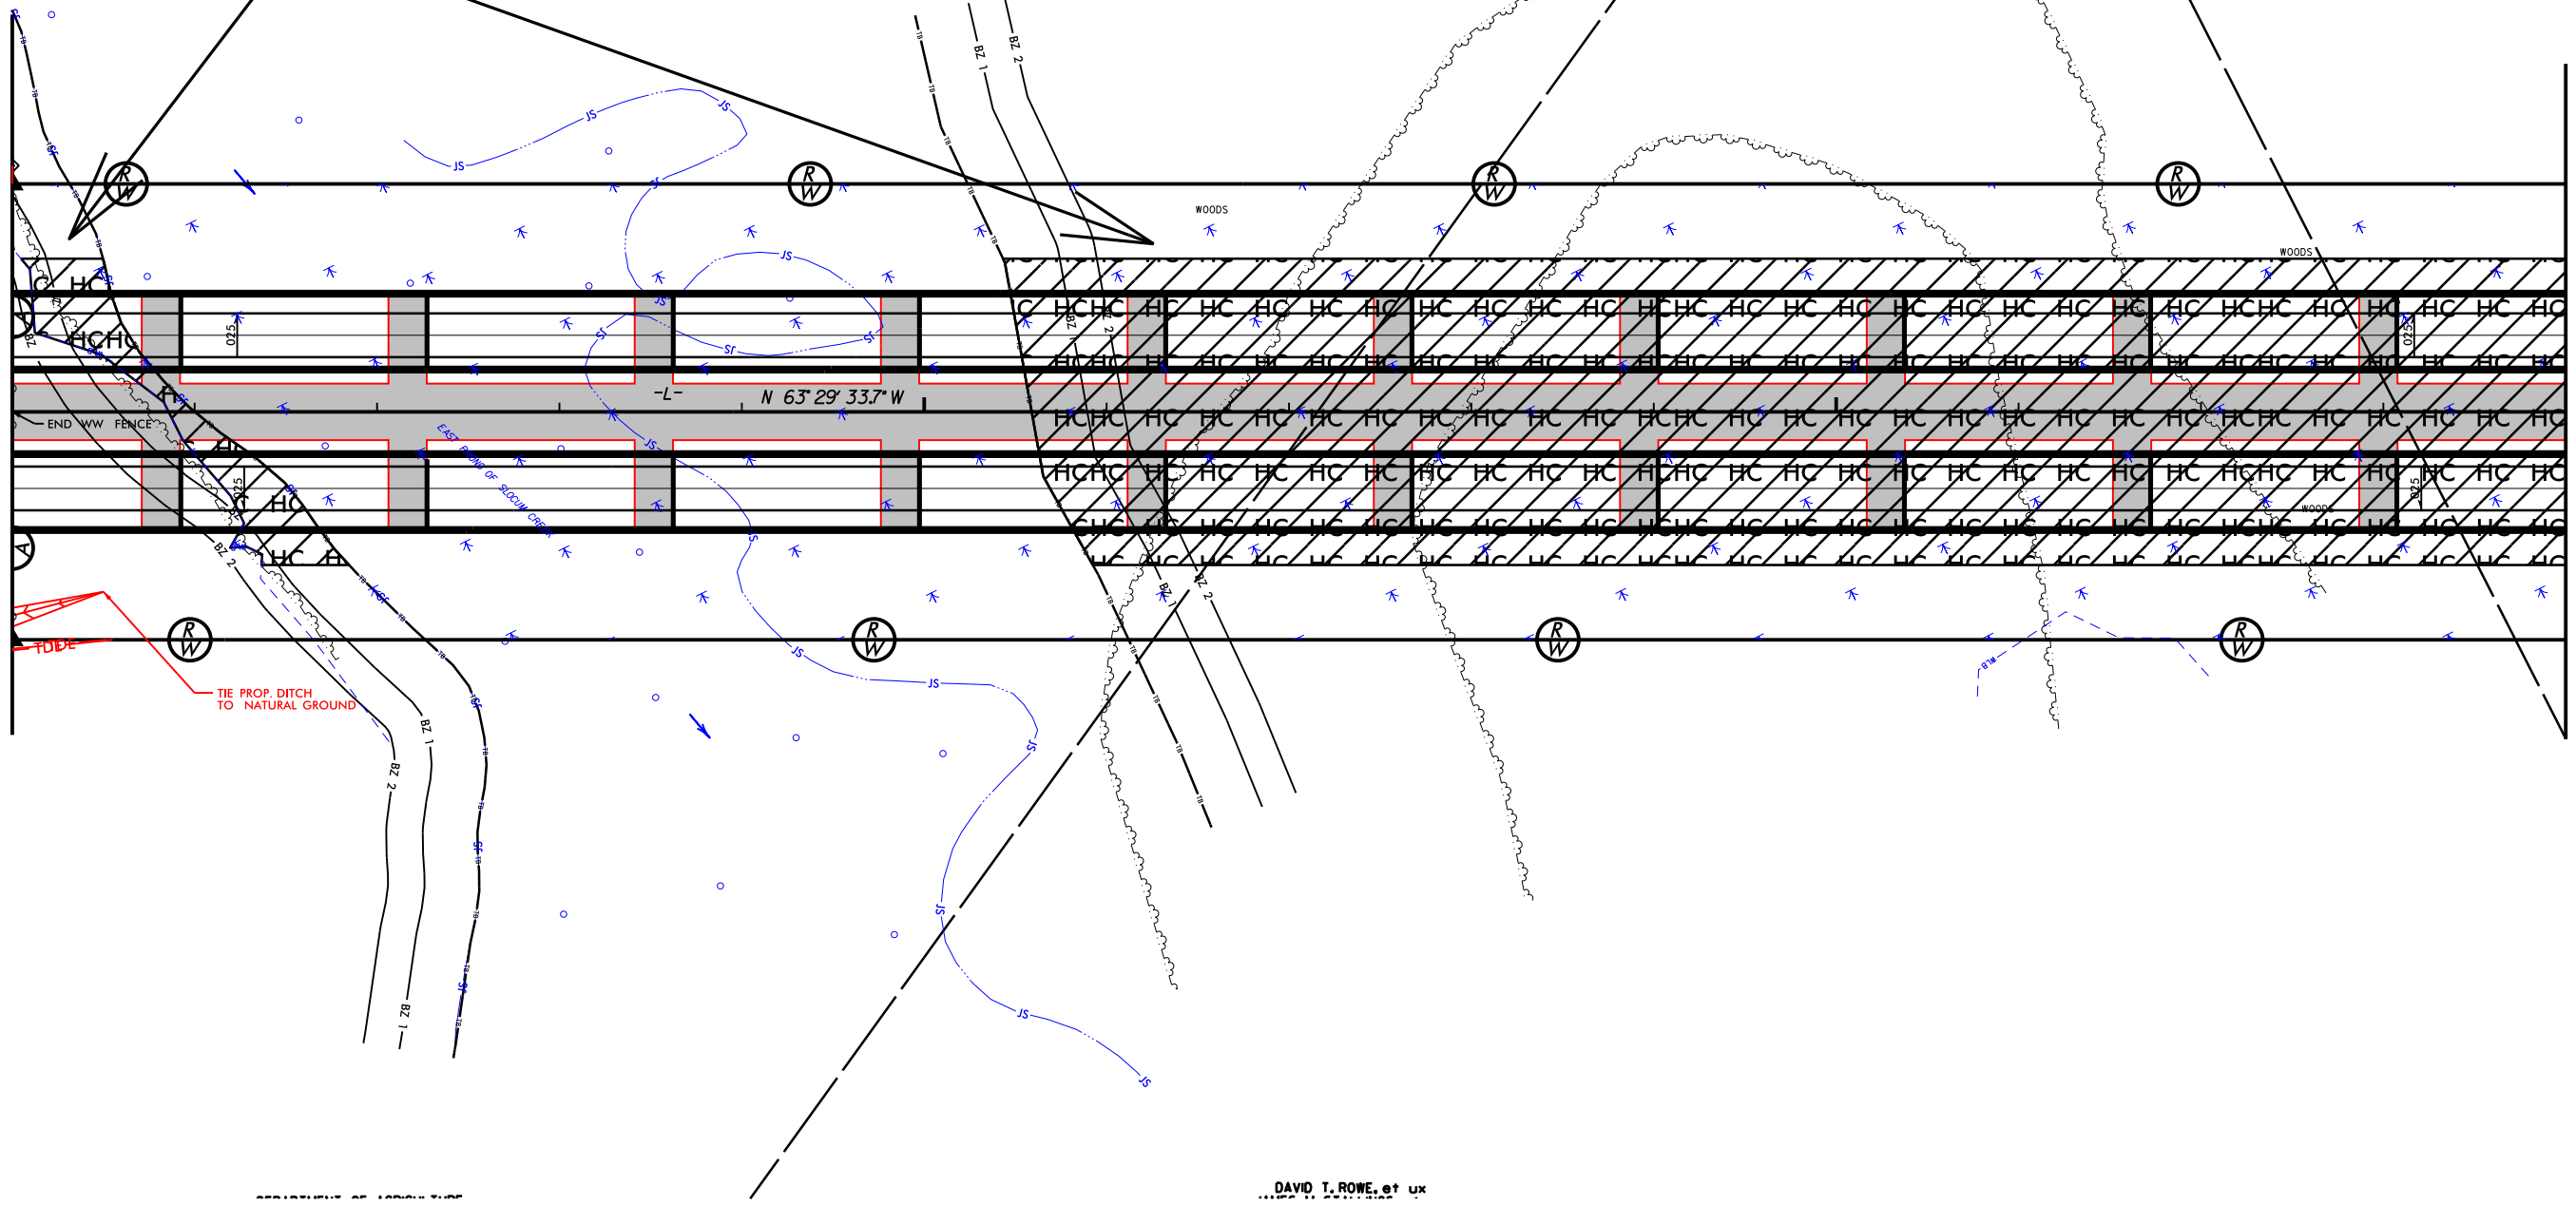

HC HC

DENOTES HAND
CLEARING

WORK BRIDGE

50' 0' 50' 100' 150'
GRAPHIC SCALE

8/17/99

REVISIONS

7/13/2018 - PARCEL 2 - ADDED TDE STATION -L- 170+00 TO 170+55 RT

11/15/2018
mgberry
R:\Hydraulics\PERMITS_Environmental\Drawings\Wetland & Stream\1015_Hyd_prm_wet_psh13.dgn

DEPARTMENT OF AGRICULTURE
CROATAN NATIONAL FOREST

2

NAD 83

DAVID T. ROWE, et ux
JAMES M. STALLINGS, et ux

3

DEPARTMENT OF AGRICULTURE
CROATAN NATIONAL FOREST

PERMIT DRAWING
SHEET 44 OF 167

PROJECT REFERENCE NO.	SHEET NO.
R-1015	13
RW SHEET NO.	
ROADWAY DESIGN ENGINEER	HYDRAULICS ENGINEER
	

moffatt & nichol
4700 FALLS OF NEUSE ROAD, SUITE 300
RALEIGH, NORTH CAROLINA 27607
(919) 781-4826 VOICE (919) 781-4884 FAX
NC License NO. F-0105

MATCH LINE STA. 170 + 00 SEE SHEET 12

MATCH LINE STA. 184 + 00 SEE SHEET 14

SITE 9

N 63° 29' 33.7" W

HC HC

DENOTES HAND
CLEARING

WORK BRIDGE



50' 0' 50' 100' 150'
GRAPHIC SCALE

5/28/99

PROJECT REFERENCE NO.		SHEET NO.
R-1015		
ROADWAY DESIGN ENGINEER	HYDRAULICS ENGINEER	

WETLAND AND SURFACE WATER IMPACTS PERMIT

PERMIT DRAWING
SHEET 45 OF 167

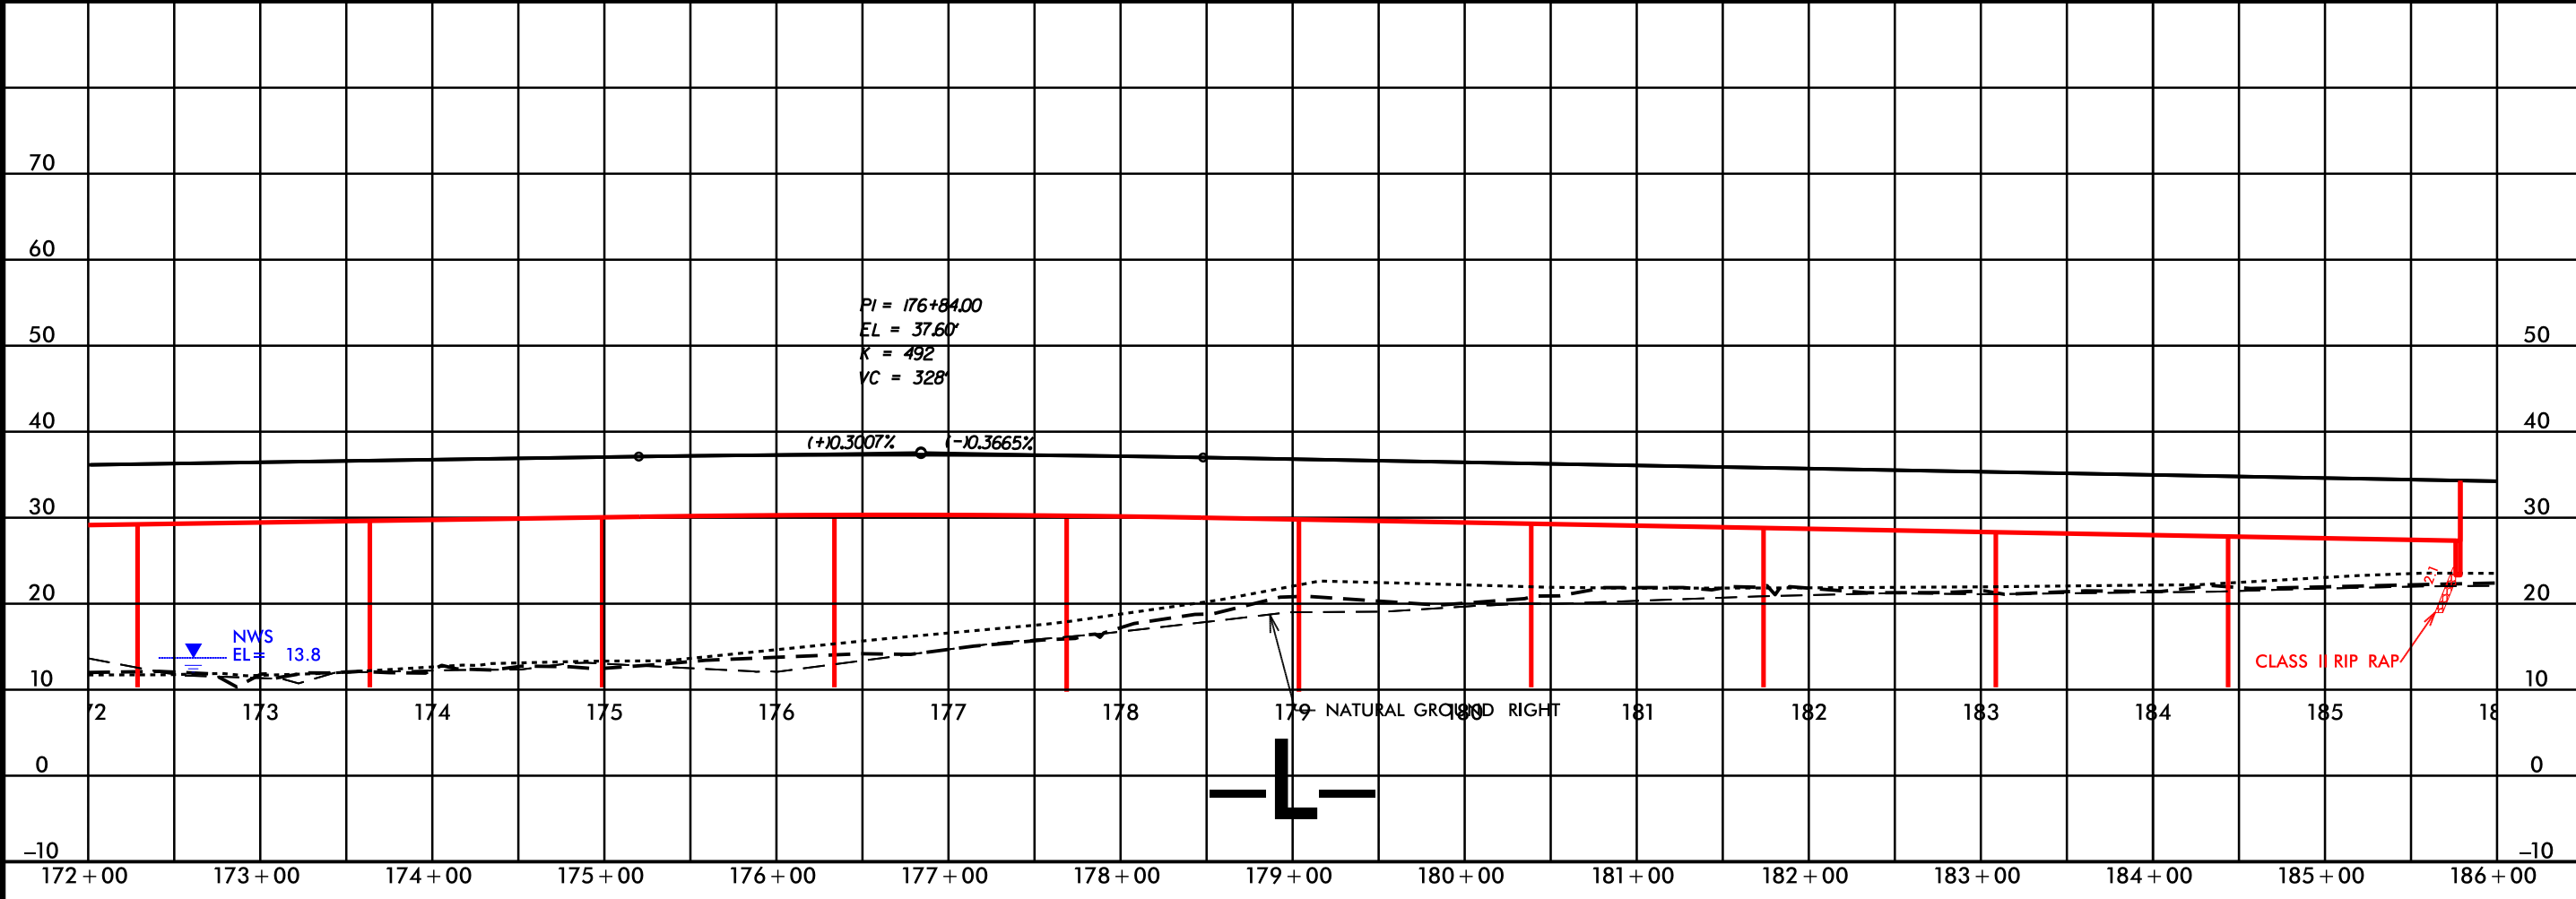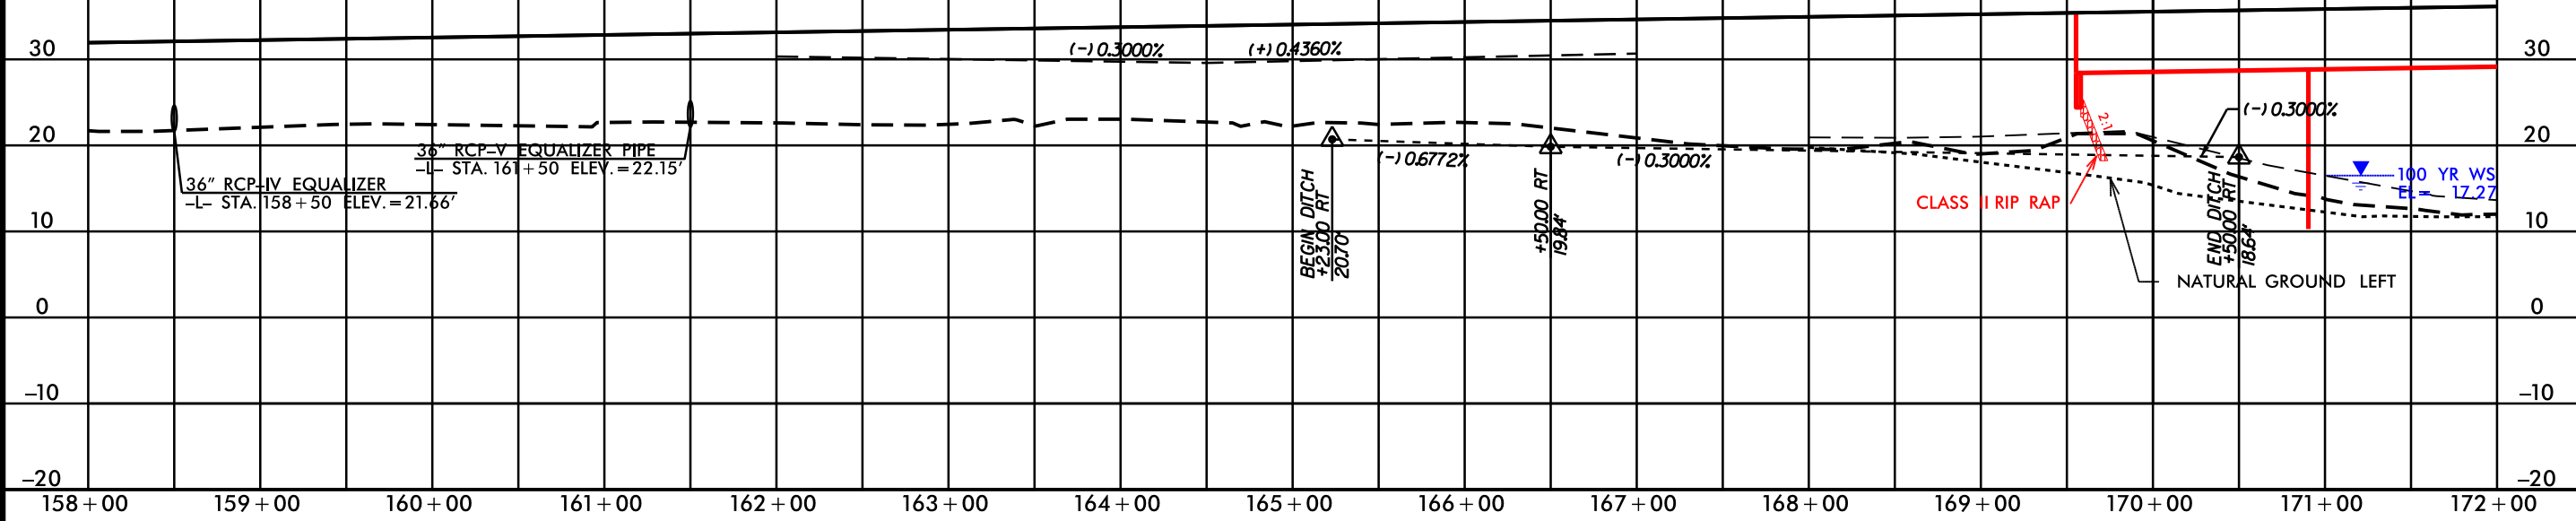


SYSTEMS
DESIGNED
BY
DATE

6/23/16

9/2/2018
mgberry
R:\Hydraulics\PERMITS_Environmental Drawings\XPL\01015_Hyd_XPL_9.dgn

\$\$\$\$\$SYTIME\$\$\$\$\$
\$\$\$\$\$DON\$\$\$\$\$
\$\$\$\$\$USERNAME\$\$\$\$\$

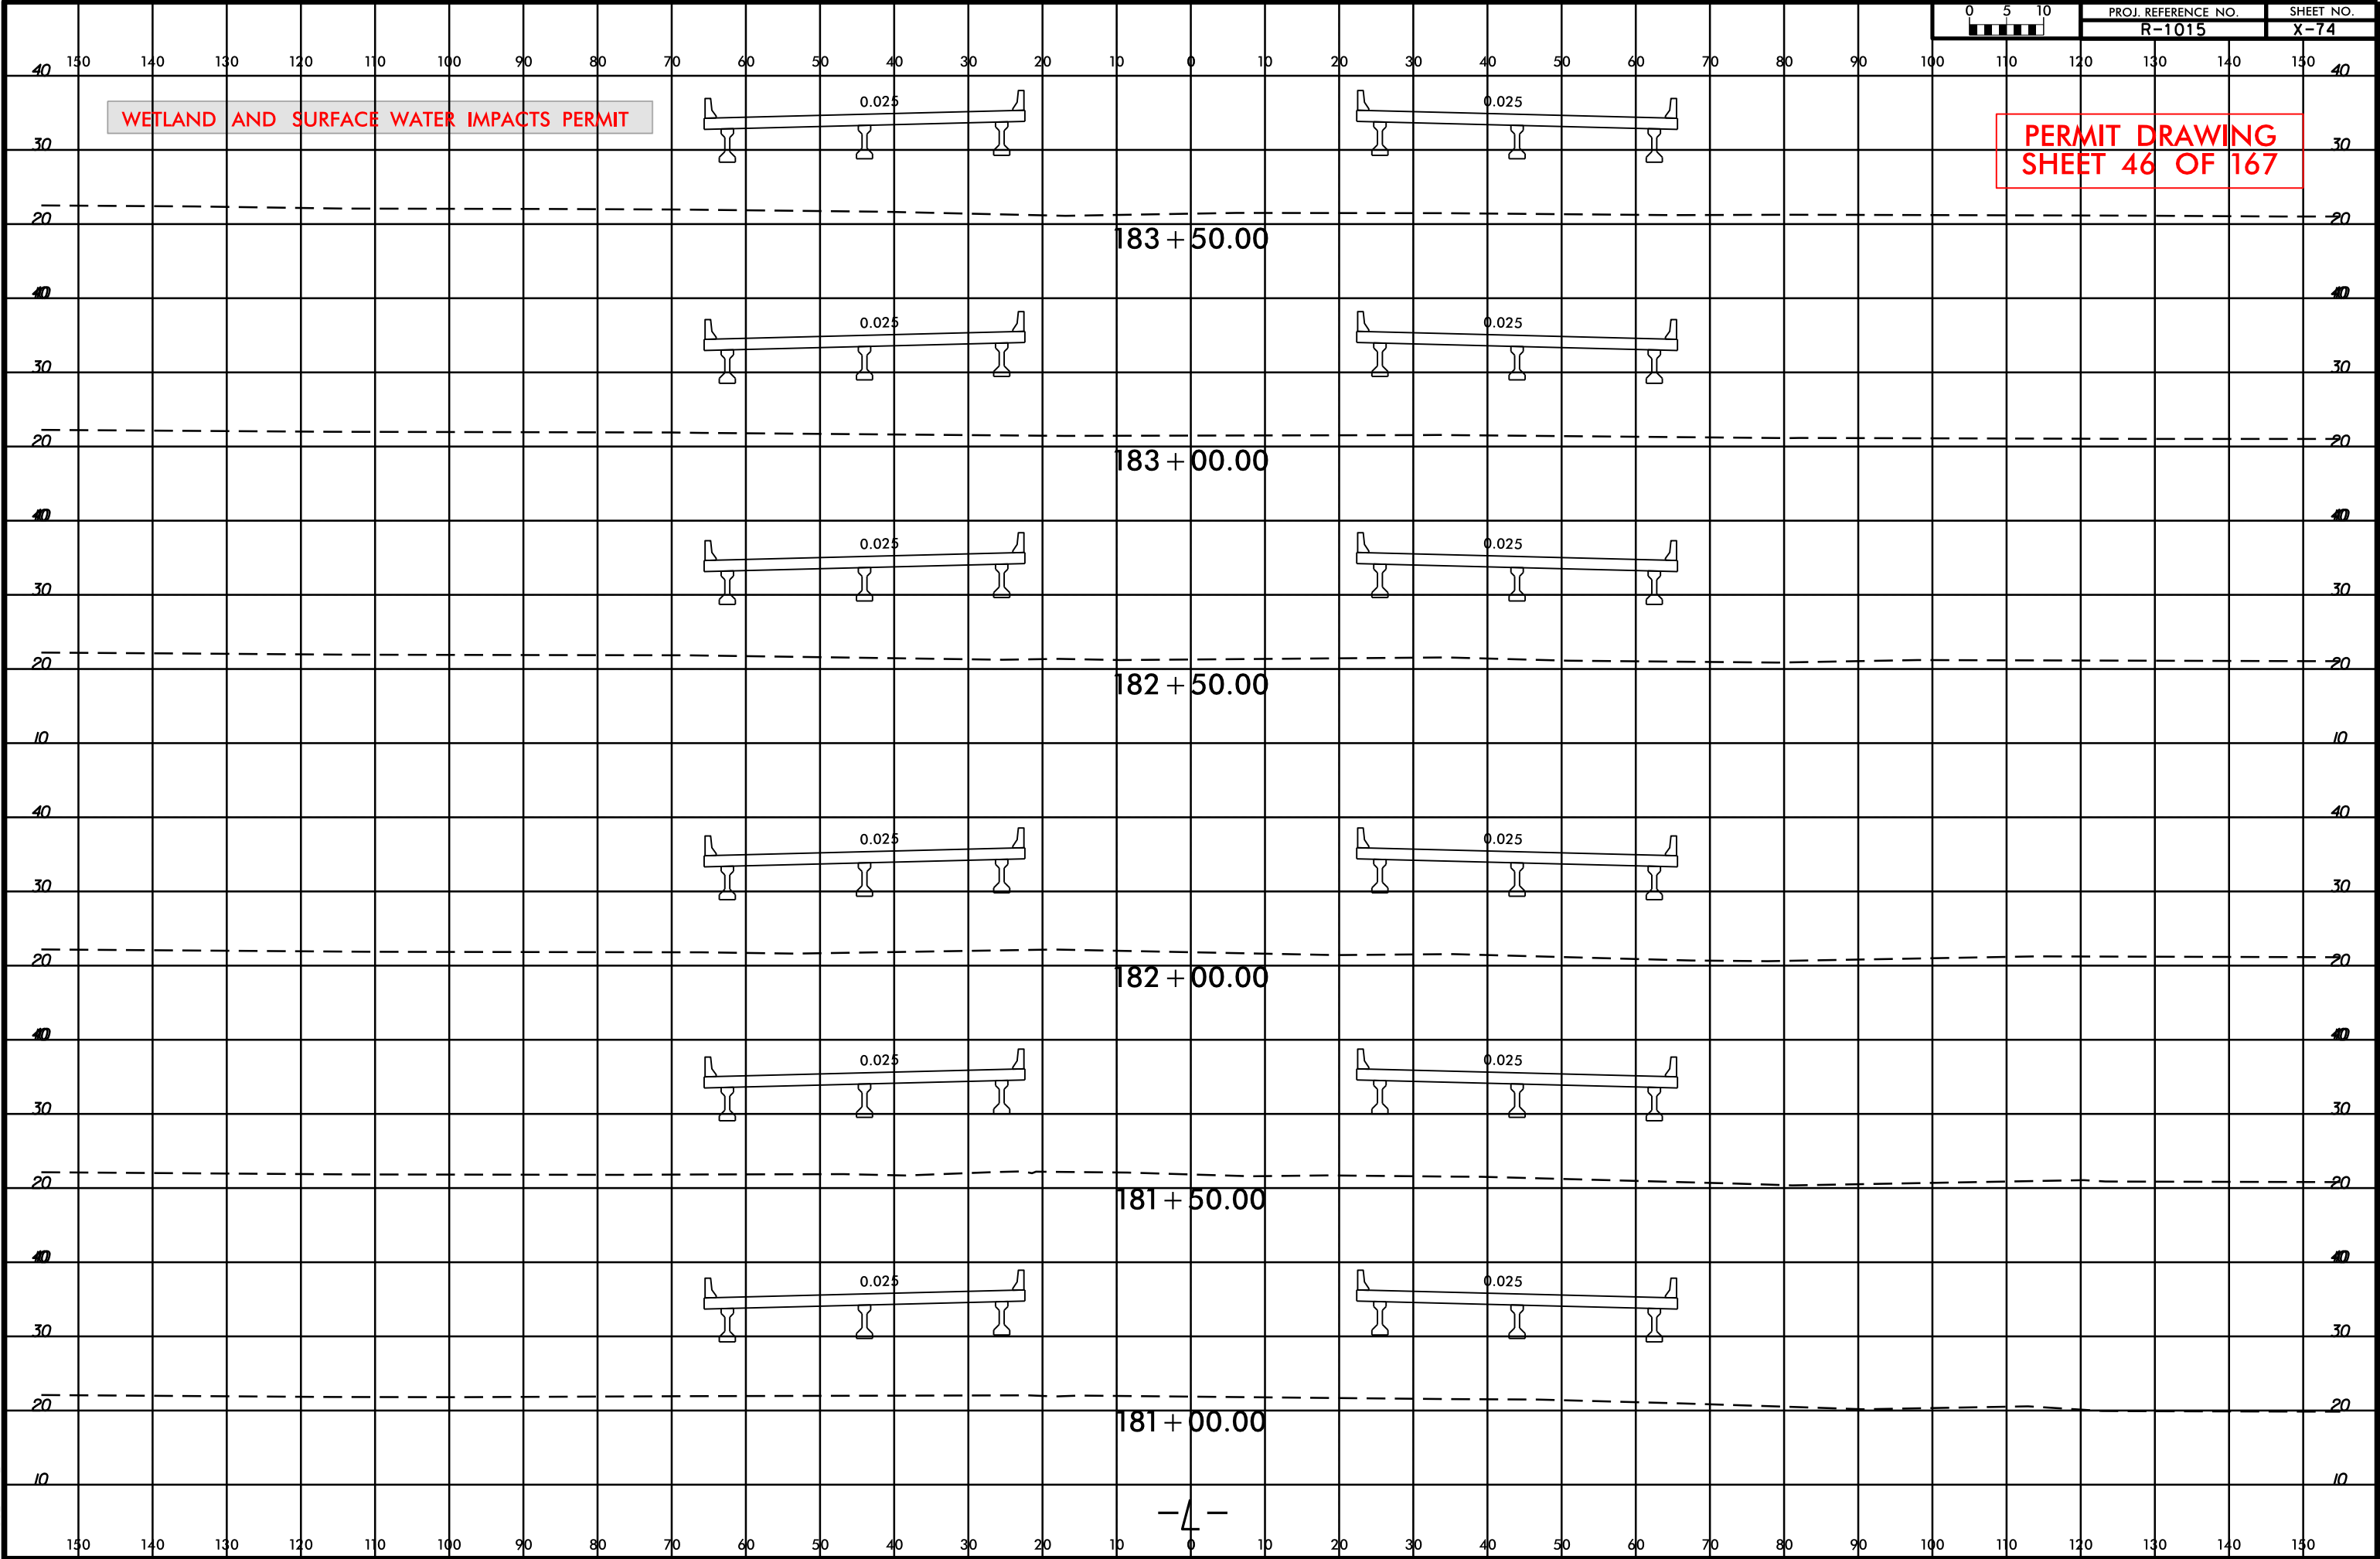


8/17/99

REVISIONS


7/13/2018 -- PARCEL 2 - REMOVED TIDE STATION -1- 190+75 TO 191+0 RT
PARCEL 2 - ADDED TIDE STATION -1- 195+32 TO 195+95 RT
PARCEL 2 - ADDED TIDE STATION -1- 196+70 TO 197+25 LT

11/15/2018
mgberry
R:\Hydraulics\PERMITS_Environmental\Drawings\Wetland & Stream\1015_Hyd_prm_wet_psh14.dgn


MATCH LINE STA.184 + 00 SEE SHEET 13

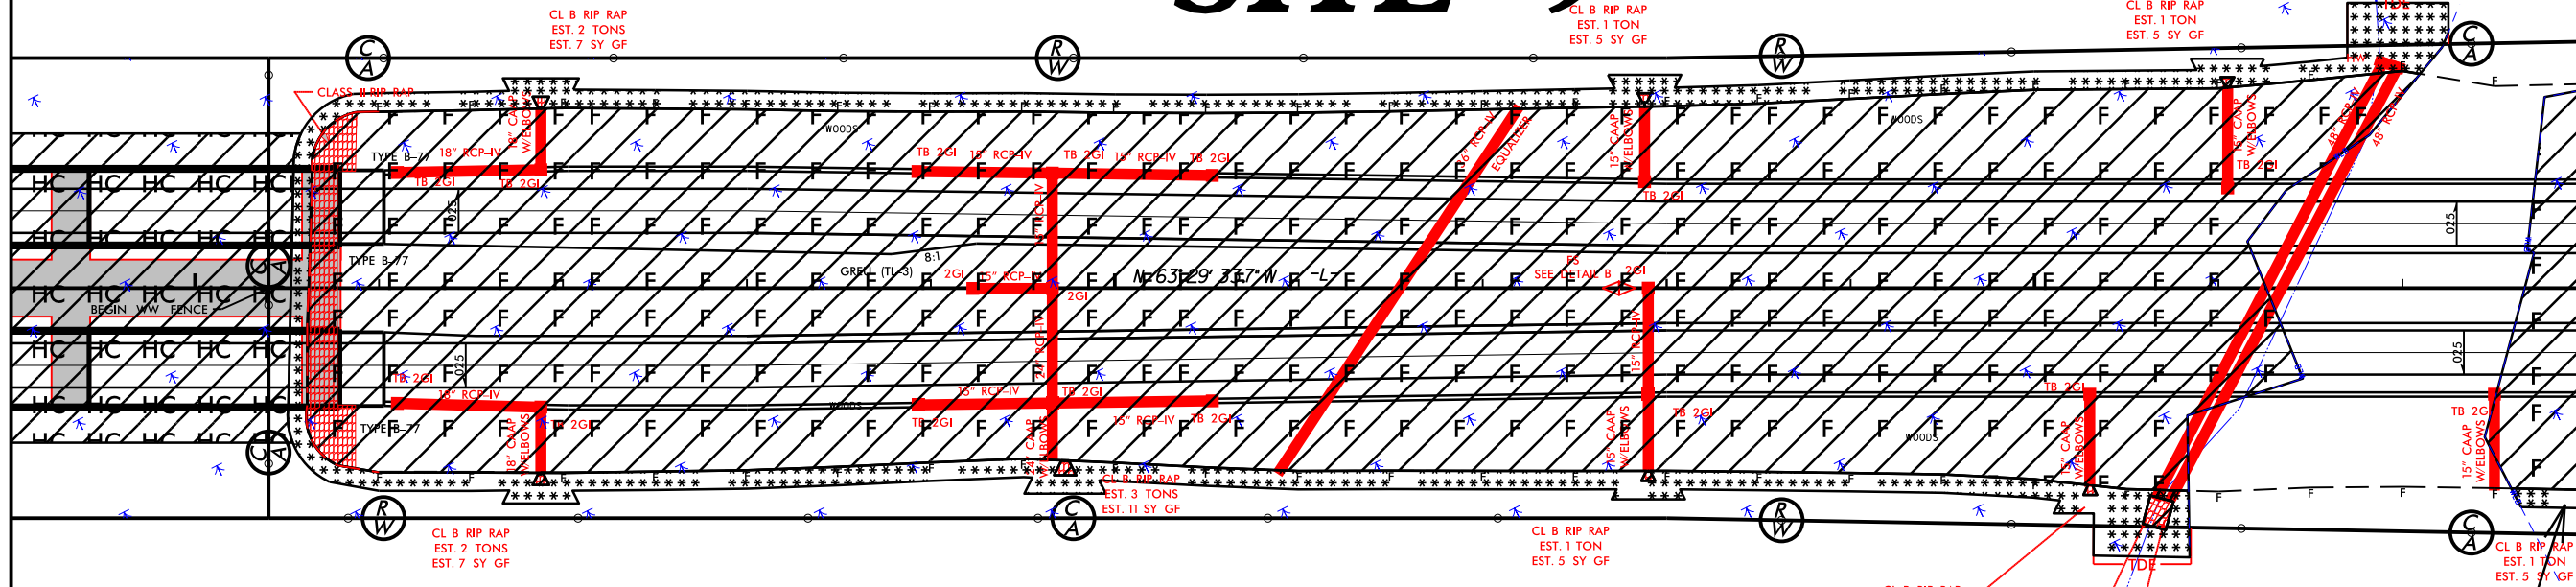


WORK BRIDGE

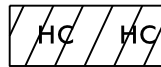

DENOTES HAND
CLEARING

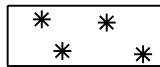

DENOTES MECHANIZED
CLEARING

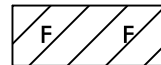

DENOTES FILL IN
WETLAND



PROJECT REFERENCE NO.	SHEET NO.
R-1015	14
R/W SHEET NO.	
ROADWAY DESIGN ENGINEER	HYDRAULICS ENGINEER

moffatt & nichol
4700 FALLS OF NEUSE ROAD, SUITE 300
RALEIGH, NORTH CAROLINA 27607
(919) 781-4824 VOICE (919) 781-4884 FAX
NC LICENSE NO. F-0105

PERMIT DRAWING
SHEET 47 OF 167

SITE 10

SITE 9


REVISIONS

7/13/2018 -- PARCEL 2 - REMOVED TIDE STATION -1- 190+75 TO 191+0 RT
PARCEL 2 - ADDED TIDE STATION -1- 195+32 TO 195+95 RT
PARCEL 2 - ADDED TIDE STATION -1- 196+70 TO 197+25 LT


11/15/2018
mgberry
R:\Hydraulics\PERMITS_Environmental\Drawings\Wetland & Stream\1015_Hyd_prm_wet_psh14.dgn

8/17/99


MATCH LINE STA.184+00 SEE SHEET 13

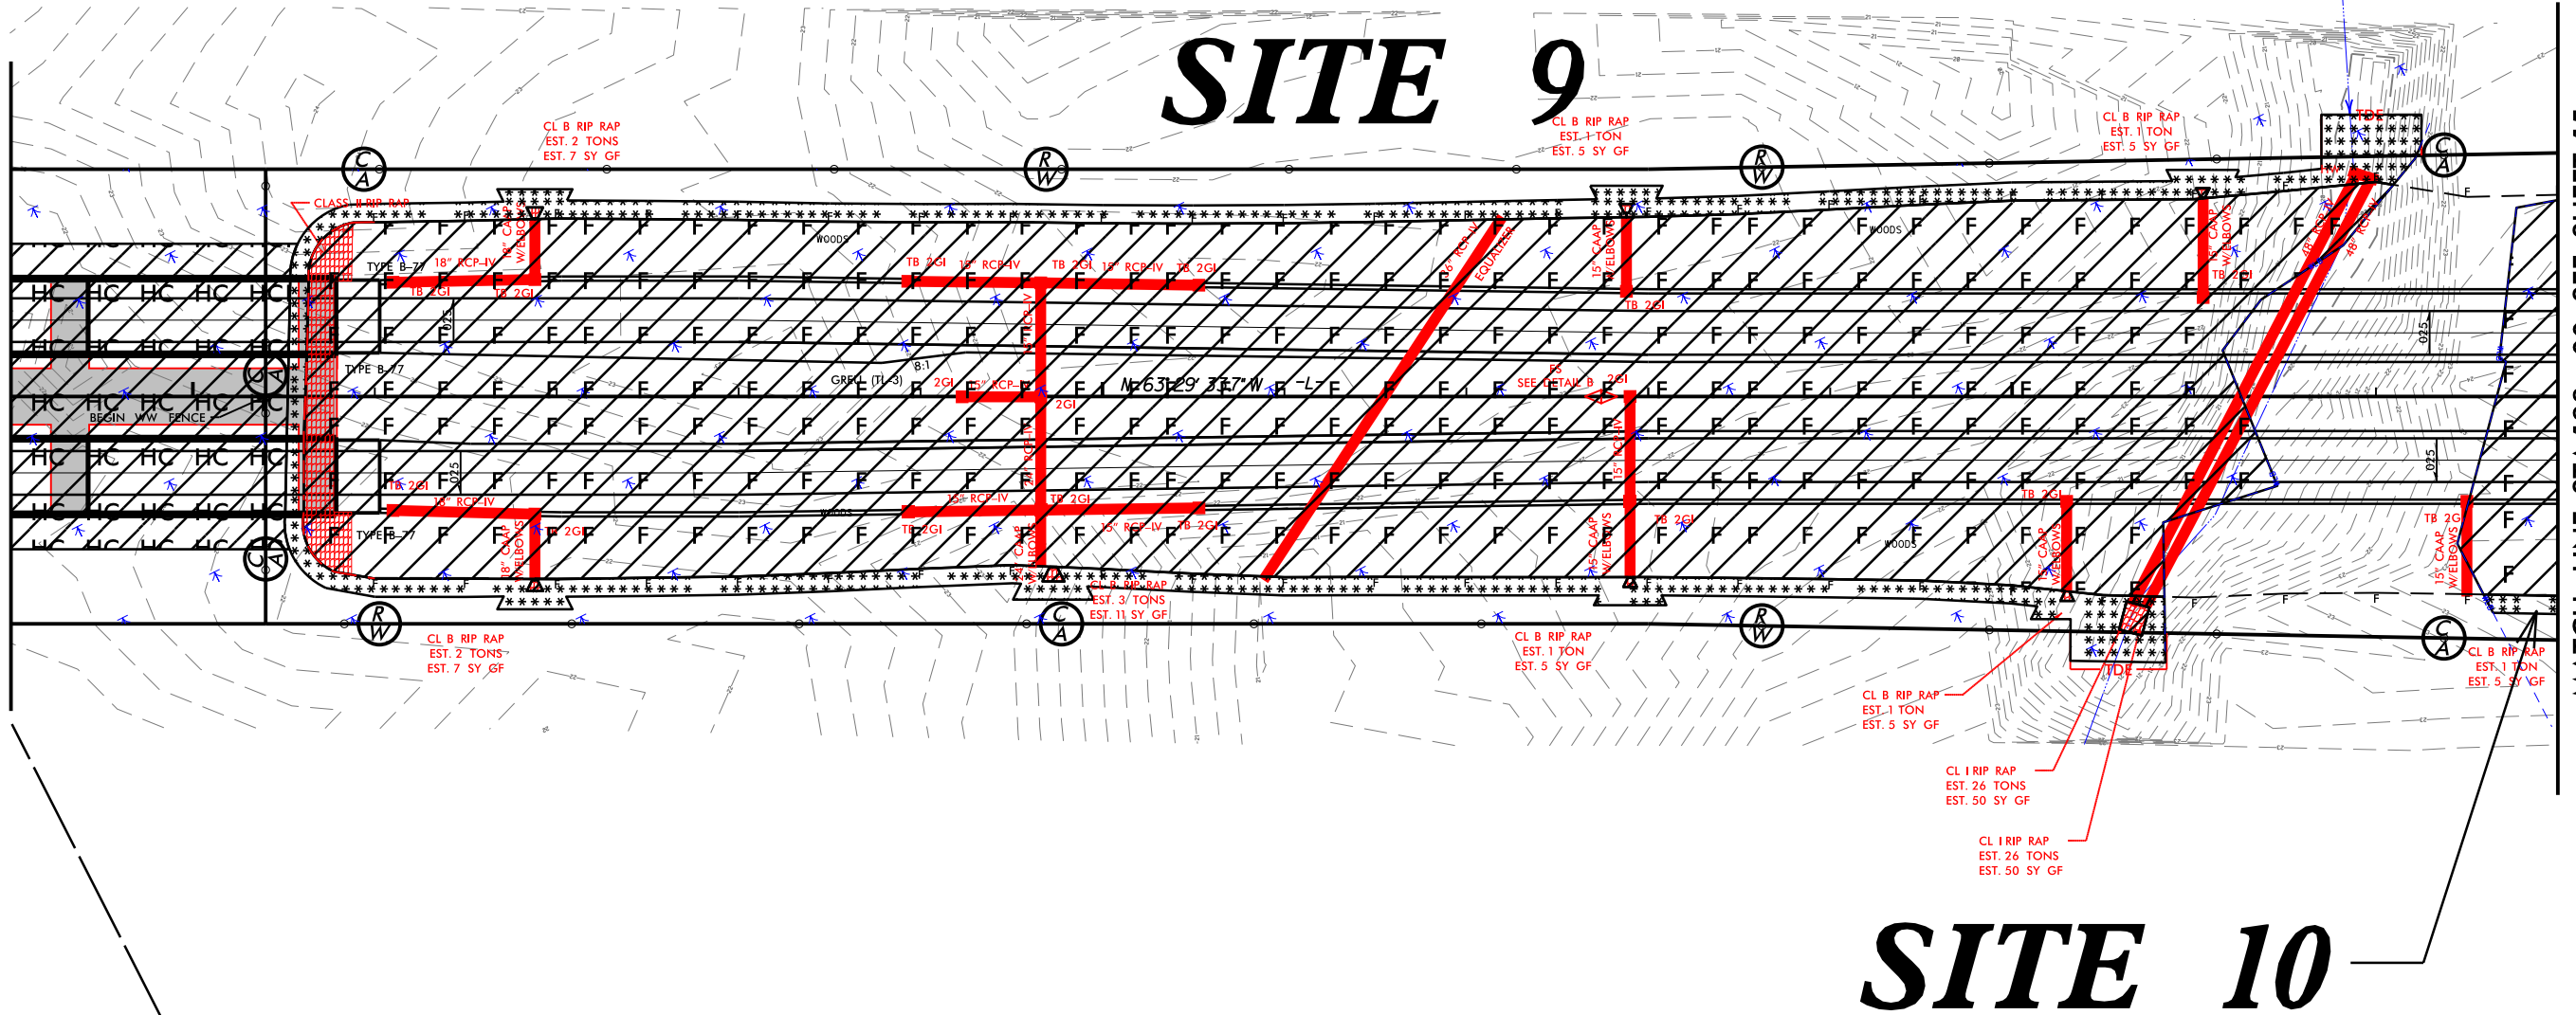


WORK BRIDGE

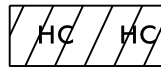


DENOTES HAND
CLEARING

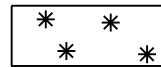

DENOTES MECHANIZED
CLEARING

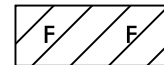

DENOTES FILL IN
WETLAND

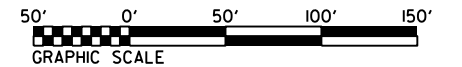

PROJECT REFERENCE NO.	SHEET NO.
R-1015	14
R/W SHEET NO.	
ROADWAY DESIGN ENGINEER	HYDRAULICS ENGINEER


moffatt & nichol
4700 FALLS OF NEUSE ROAD, SUITE 300
RALEIGH, NORTH CAROLINA 27601
(919) 781-4626 VOICE (919) 781-4664 FAX
NC LICENSE NO. F-0105

PERMIT DRAWING
SHEET 48 OF 167

MATCH LINE STA.198+00 SEE SHEET 15

PERMIT DRAWING
SHEET 49 OF 167

SITE 10

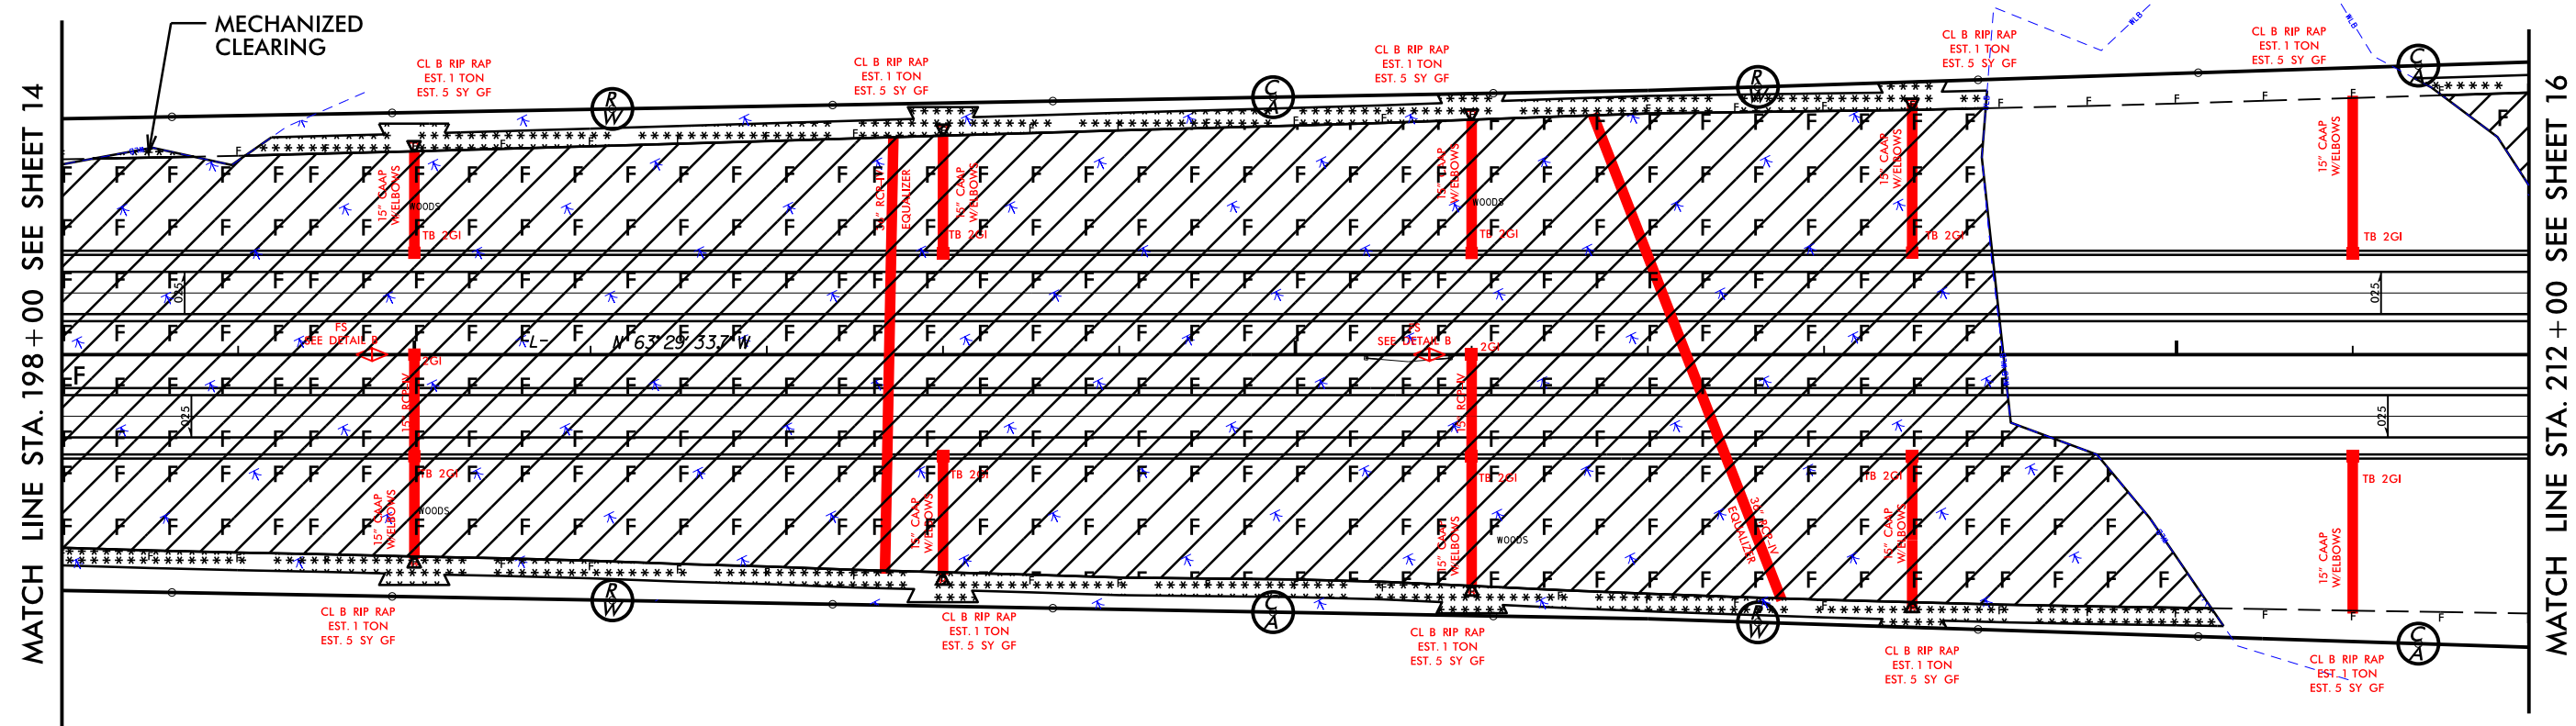

DENOTES MECHANIZED
CLEARING

DENOTES FILL IN
WETLAND



REVISIONS

MATCH LINE STA. 198+00 SEE SHEET 14


MATCH LINE STA. 212+00 SEE SHEET 16

SYTIME\$\$\$\$\$
DGN\$\$\$\$\$

11/5/2018
mgberry
R:\Hydraulics\PERMITS_Environmental\Drawings\Wetland & Stream\r-1015_Hyd_prm_wet_psh15.dgn

PERMIT DRAWING
SHEET 50 OF 167

SITE 10

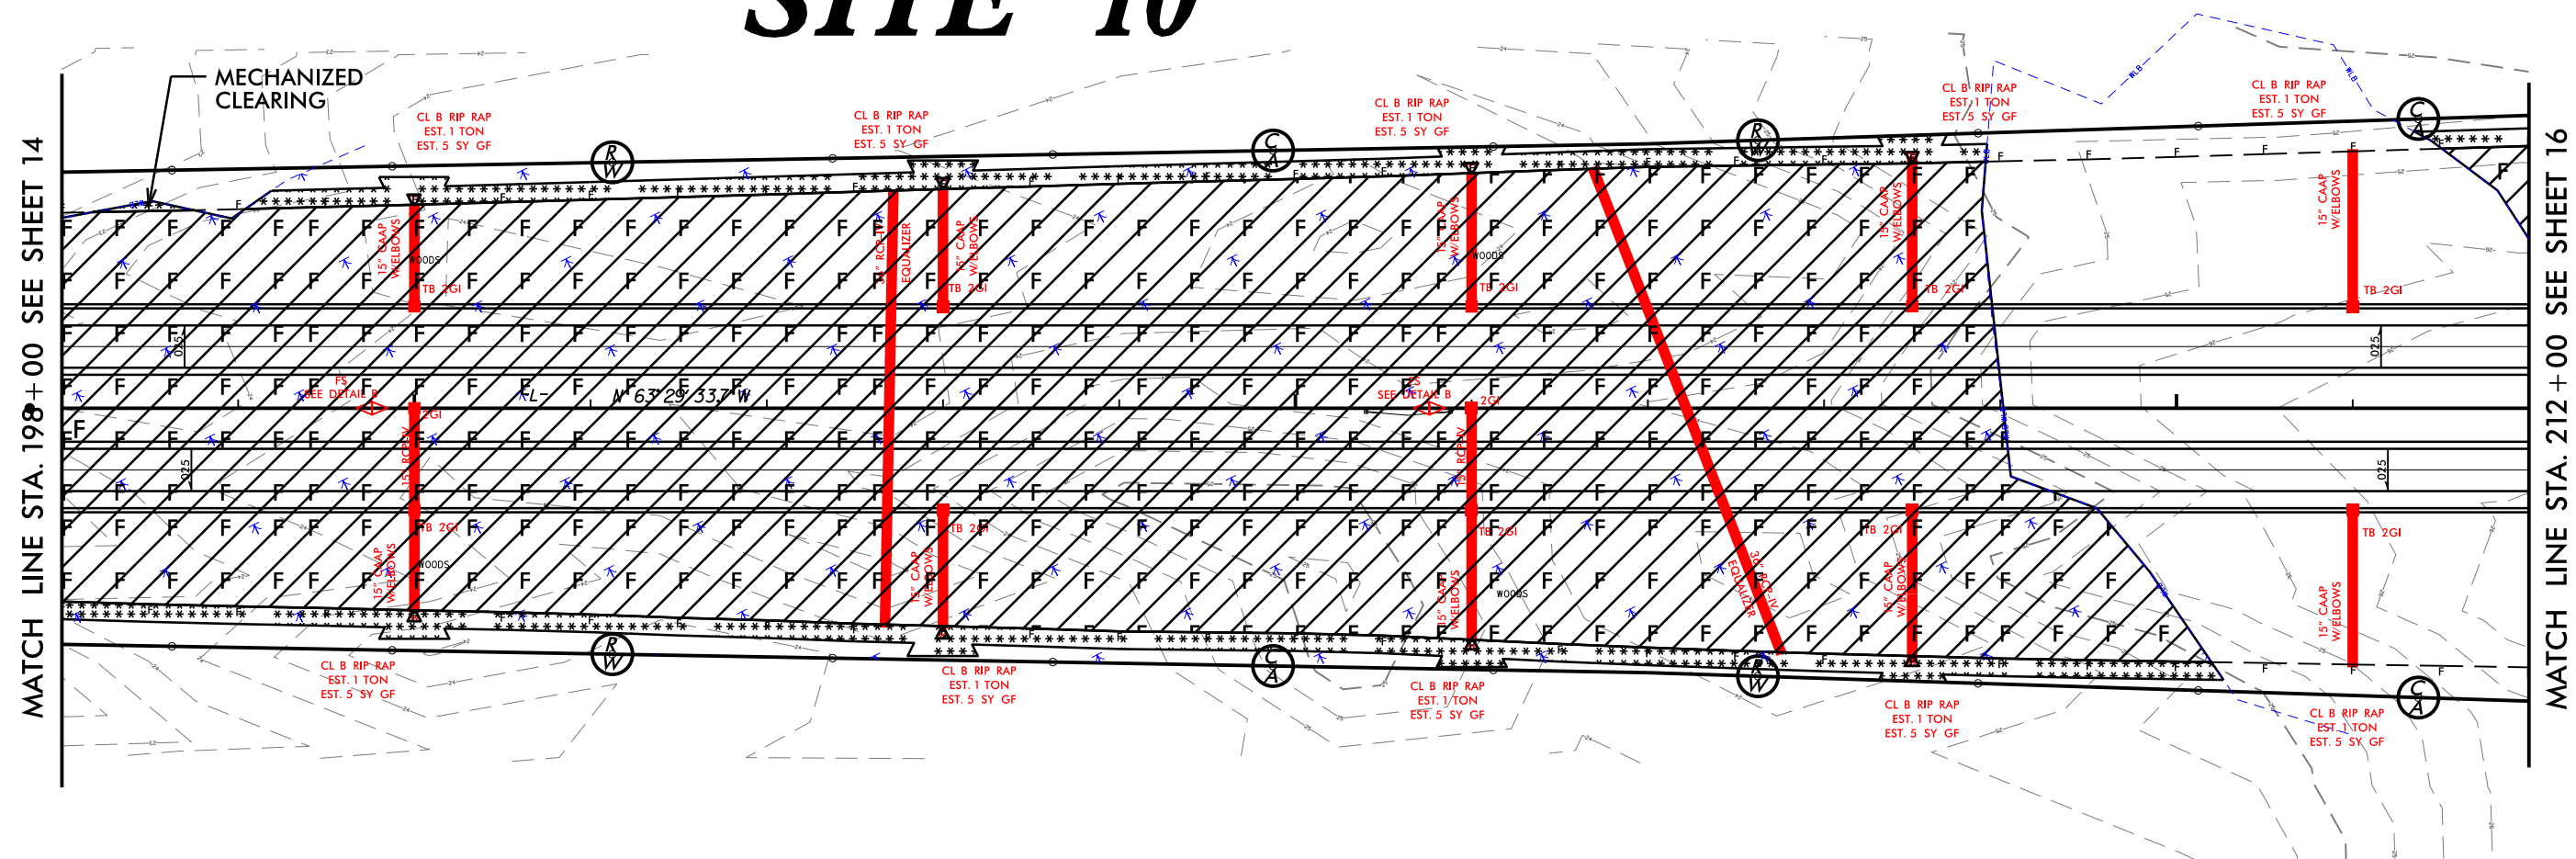

MATCH LINE STA. 198+00 SEE SHEET 14

MATCH LINE STA. 212+00 SEE SHEET 16

REVISIONS


SYTIME\$\$\$\$\$
DGN\$\$\$\$\$

11/5/2018
mgberry
R:\Hydraulics\PERMITS_Environmental\Drawings\Wetland & Stream\r-1015_Hyd_prm_wet_psh15.dgn


DENOTES MECHANIZED
CLEARING



DENOTES FILL IN
WETLAND

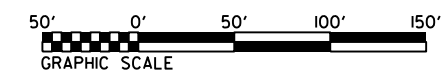

PERMIT DRAWING				
SHEET 51 OF 167				

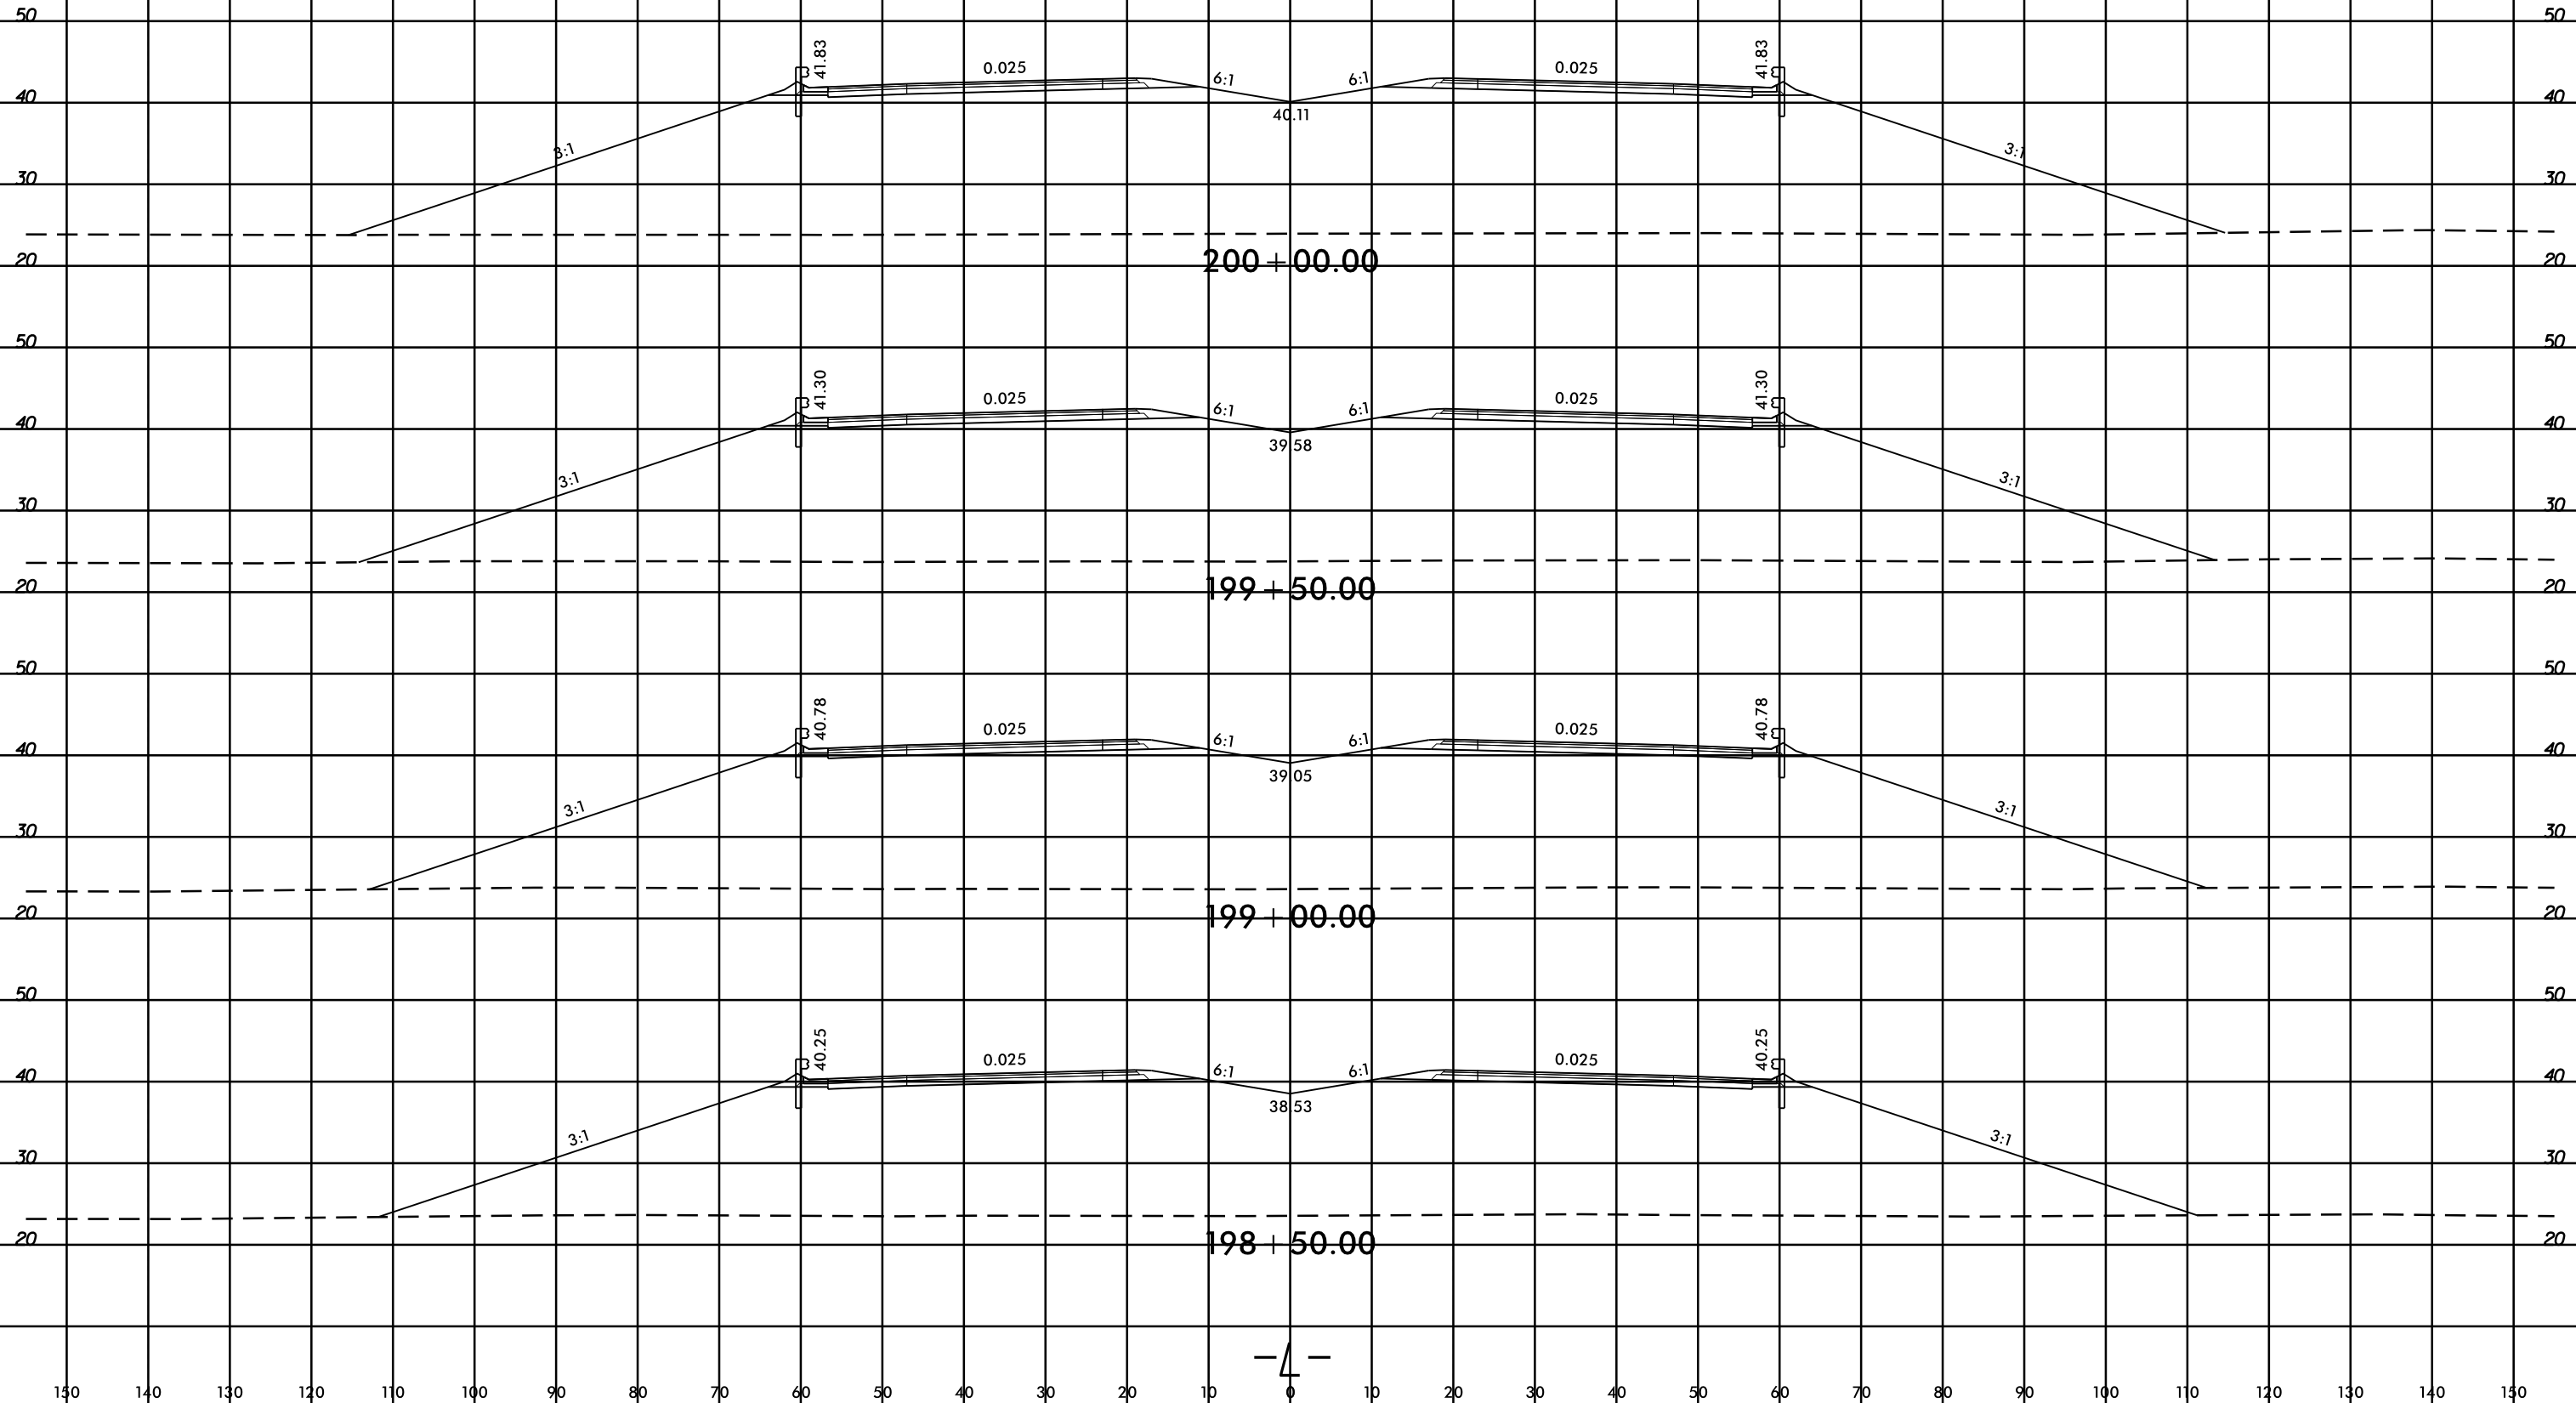

SITE 11

SITE 12

4

MATCH LINE STA. 226+00 SEE SHEET 17

7/13/2018 - PARCEL 2 - ADDED TCE STATION -L- 219+30 TO 223+65 LT

SYTIME\$\$\$\$\$
DGN\$\$\$\$\$

mgberry

R:\Hydraulics\PERMITS Environmental Drawings\Wetland & Stream\r-1015_Hyd_prm_wet_psh16.dgn

DEPARTMENT OF AGRICULTURE

DENOTES EXCAVATION
IN WETLAND

DENOTES MECHANIZED
CLEARING

DENOTES FILL IN
WETLAND

50' 0' 50' 100' 150'
GRAPHIC SCALE

8/17/99

REVISIONS

7/13/2018 - PARCEL 2 - ADDED TCE STATION -L- 219+30 TO 223+65 LT


11/15/2018
mgberry
R:\Hydraulics\PERMITS_Environmental\Drawings\Wetland & Stream\c-1015_Hyd_prm_wet_psh16.dgn

5X ENLARGEMENT



PROJECT REFERENCE NO.	SHEET NO.
R-1015	16
R/W SHEET NO.	
ROADWAY DESIGN ENGINEER	HYDRAULICS ENGINEER


PERMIT DRAWING
SHEET 53 OF 167

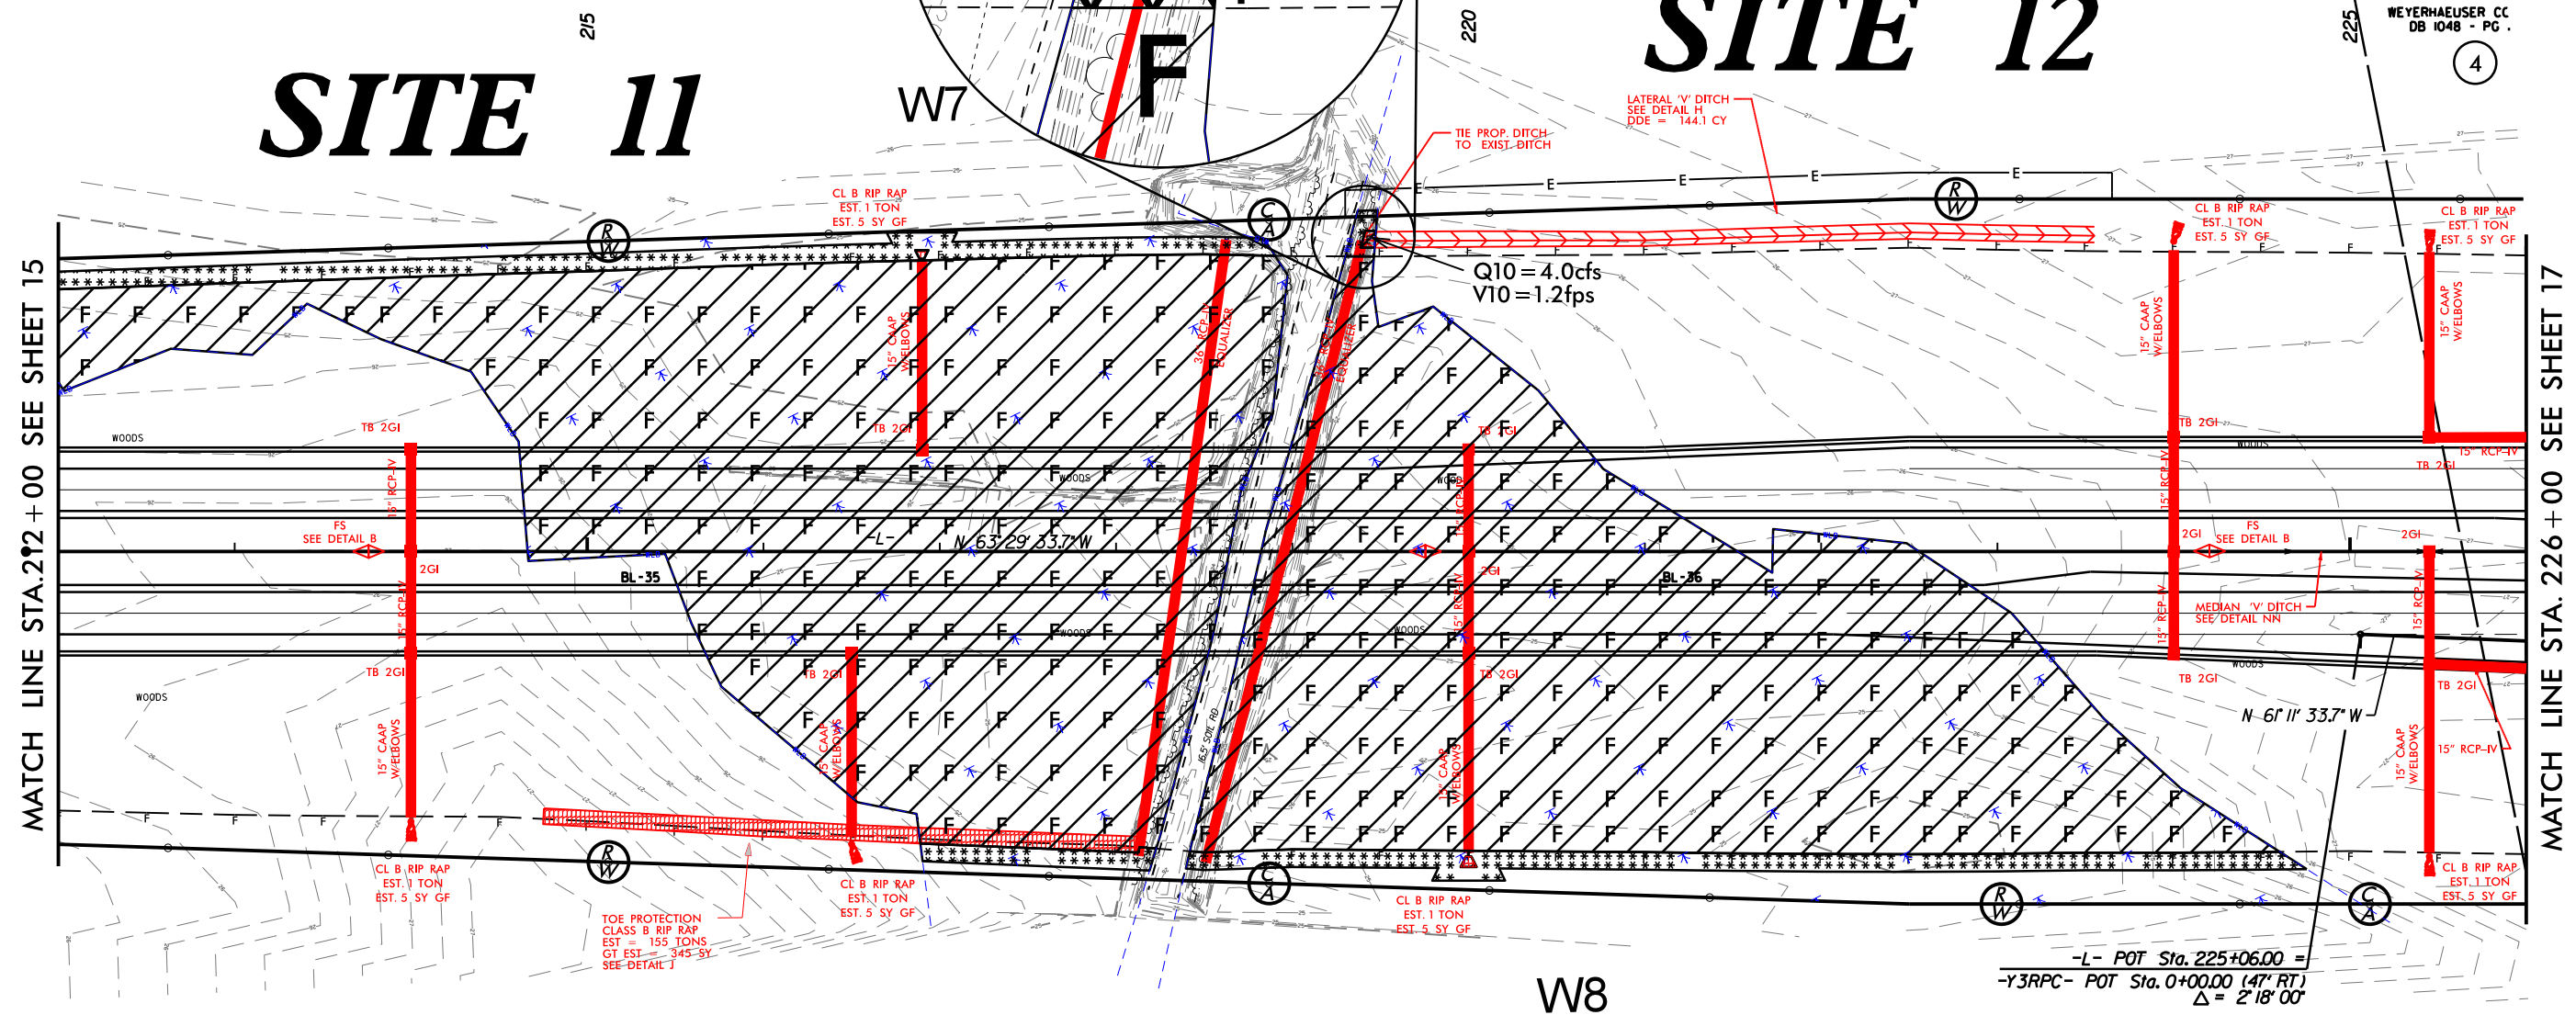

DEPARTMENT OF AGRICULTURE



DENOTES EXCAVATION
IN WETLAND

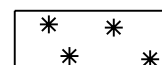


DENOTES MECHANIZED
CLEARING



DENOTES FILL IN
WETLAND



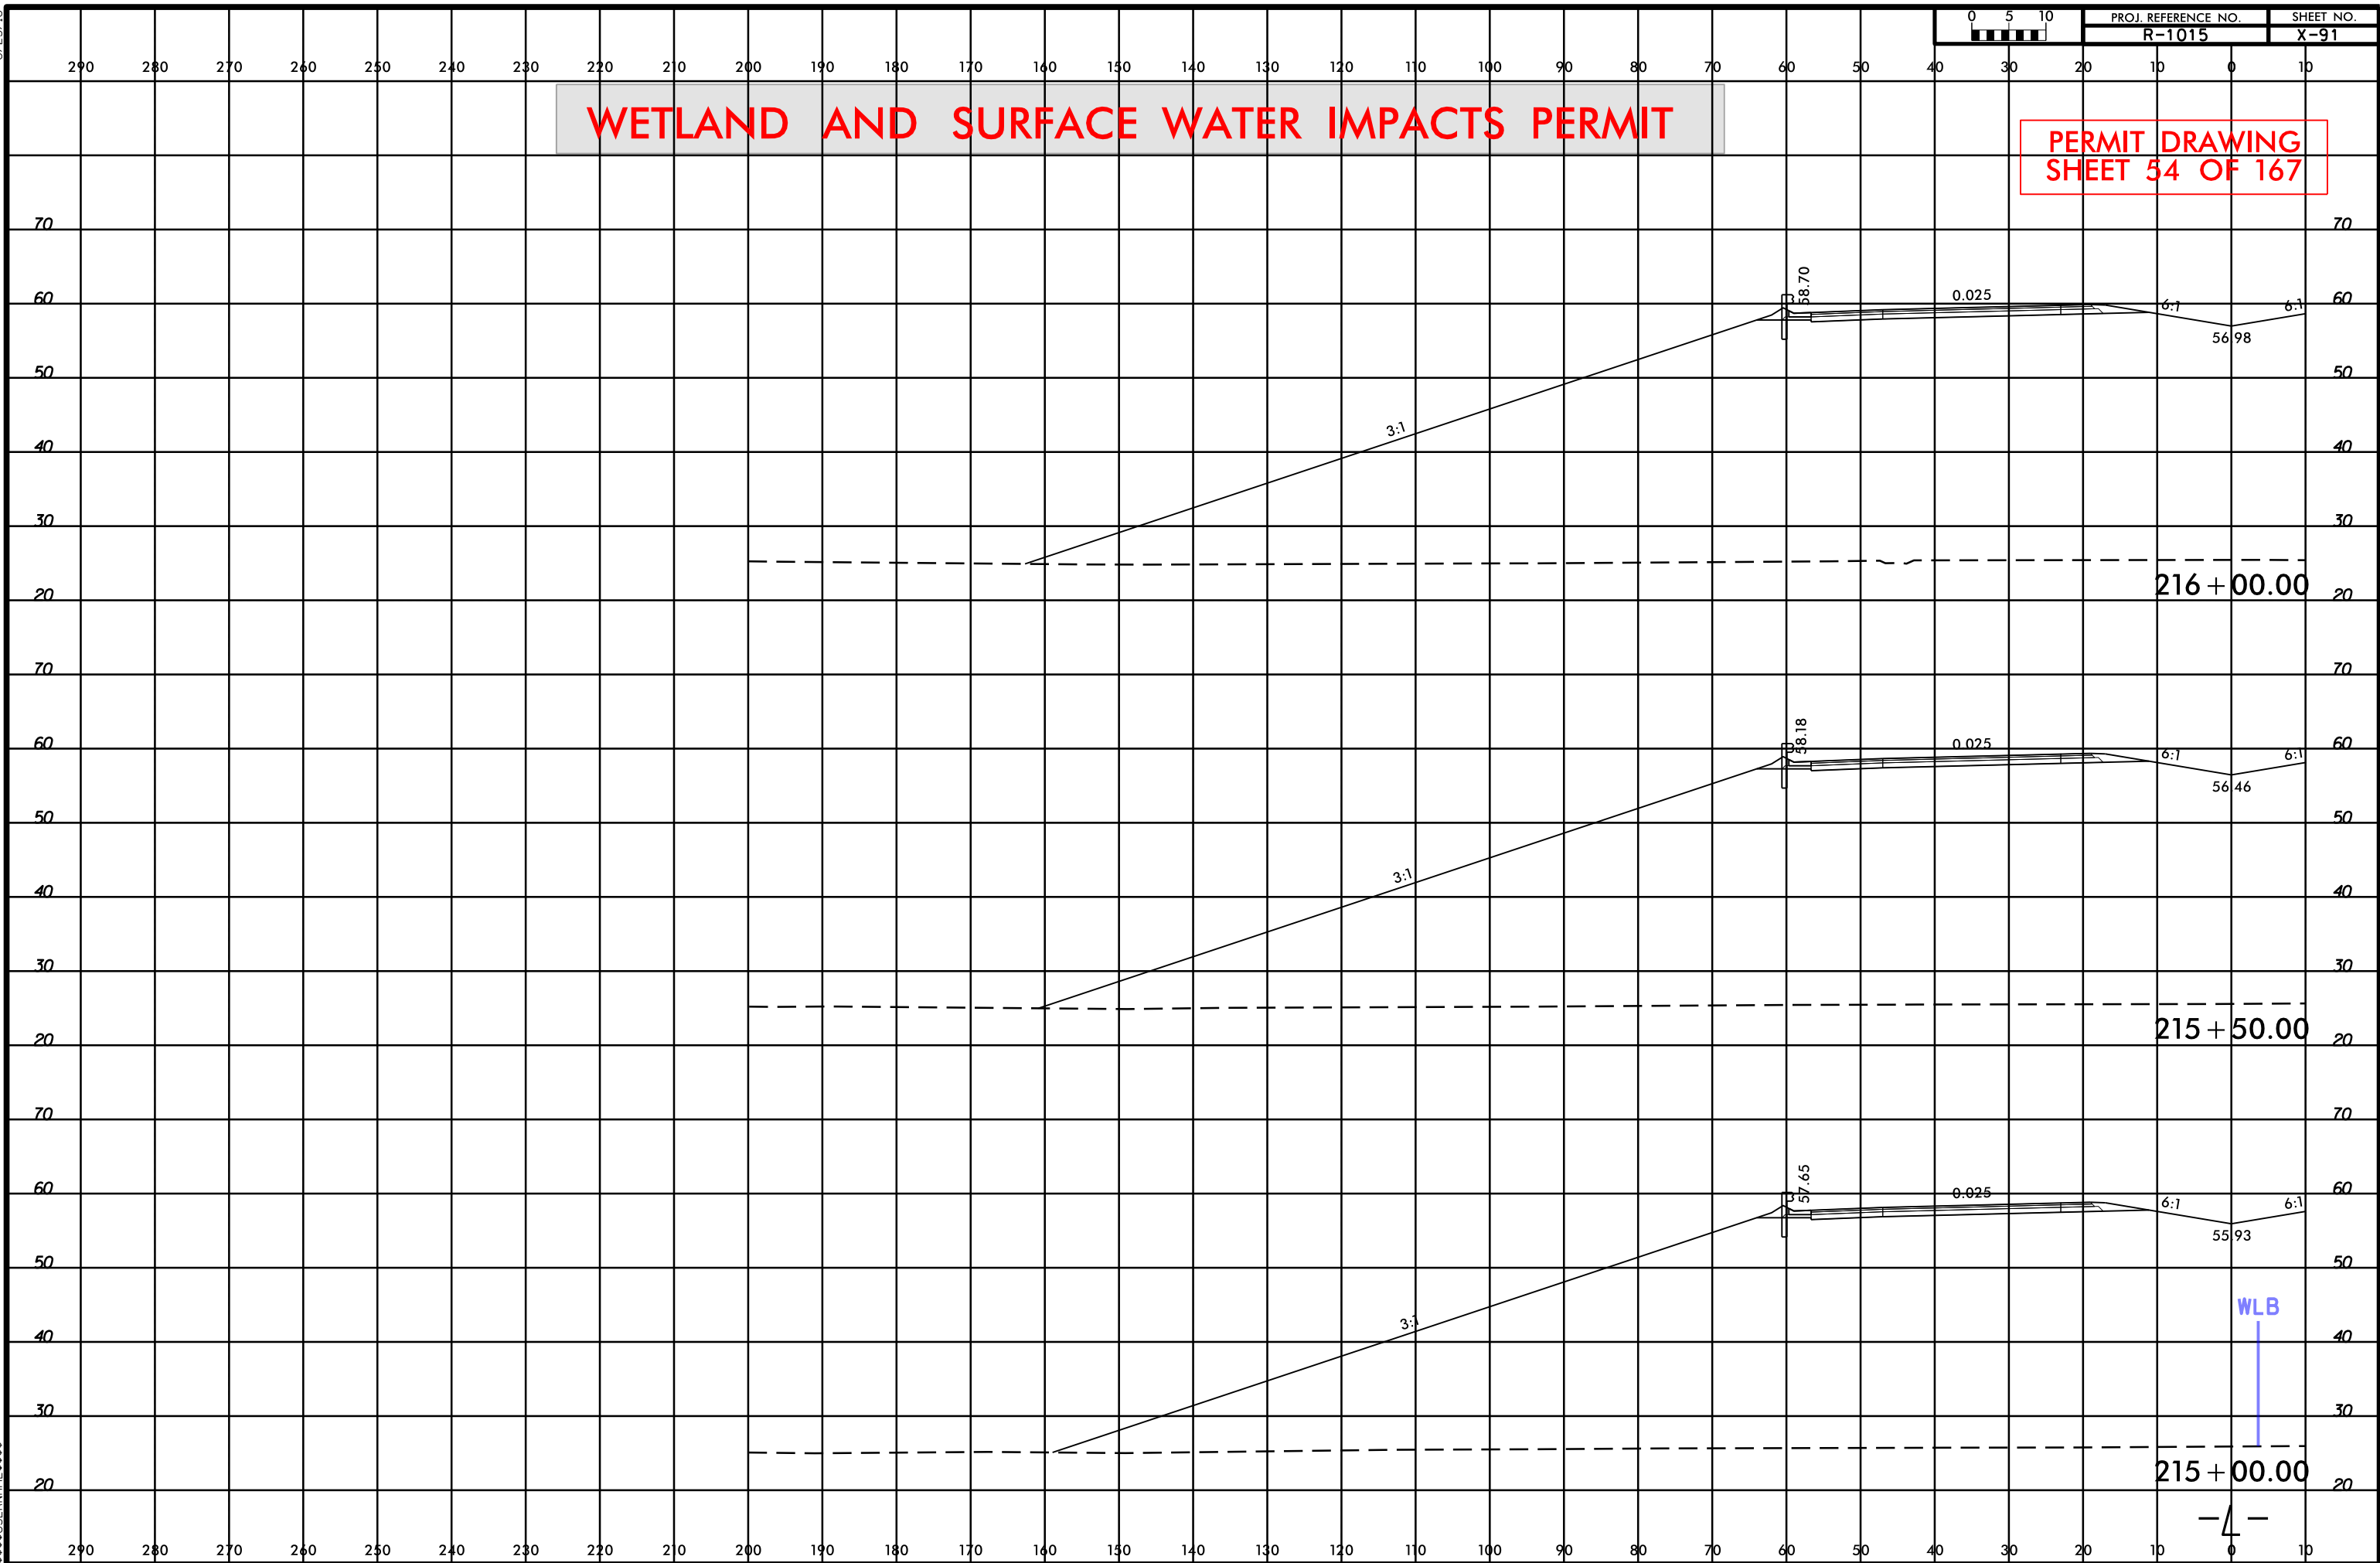


8/2/2018
mgberry
R:\Hydraulics\PERMITS_Environmental Drawings\XPL\1015_Hyd_XPL_11_R1.dgn
\$\$\$\$\$SYTIME\$\$\$\$\$
\$\$\$\$\$\$\$\$\$\$DGN\$\$\$\$\$
\$\$\$\$\$USERNAME\$\$\$\$\$

6/23/16

PROJ. REFERENCE NO.			SHEET NO.	
R-1015			X-108	

WETLAND AND SURFACE WATER IMPACTS PERMIT


PERMIT DRAWING
SHEET 55 OF 167

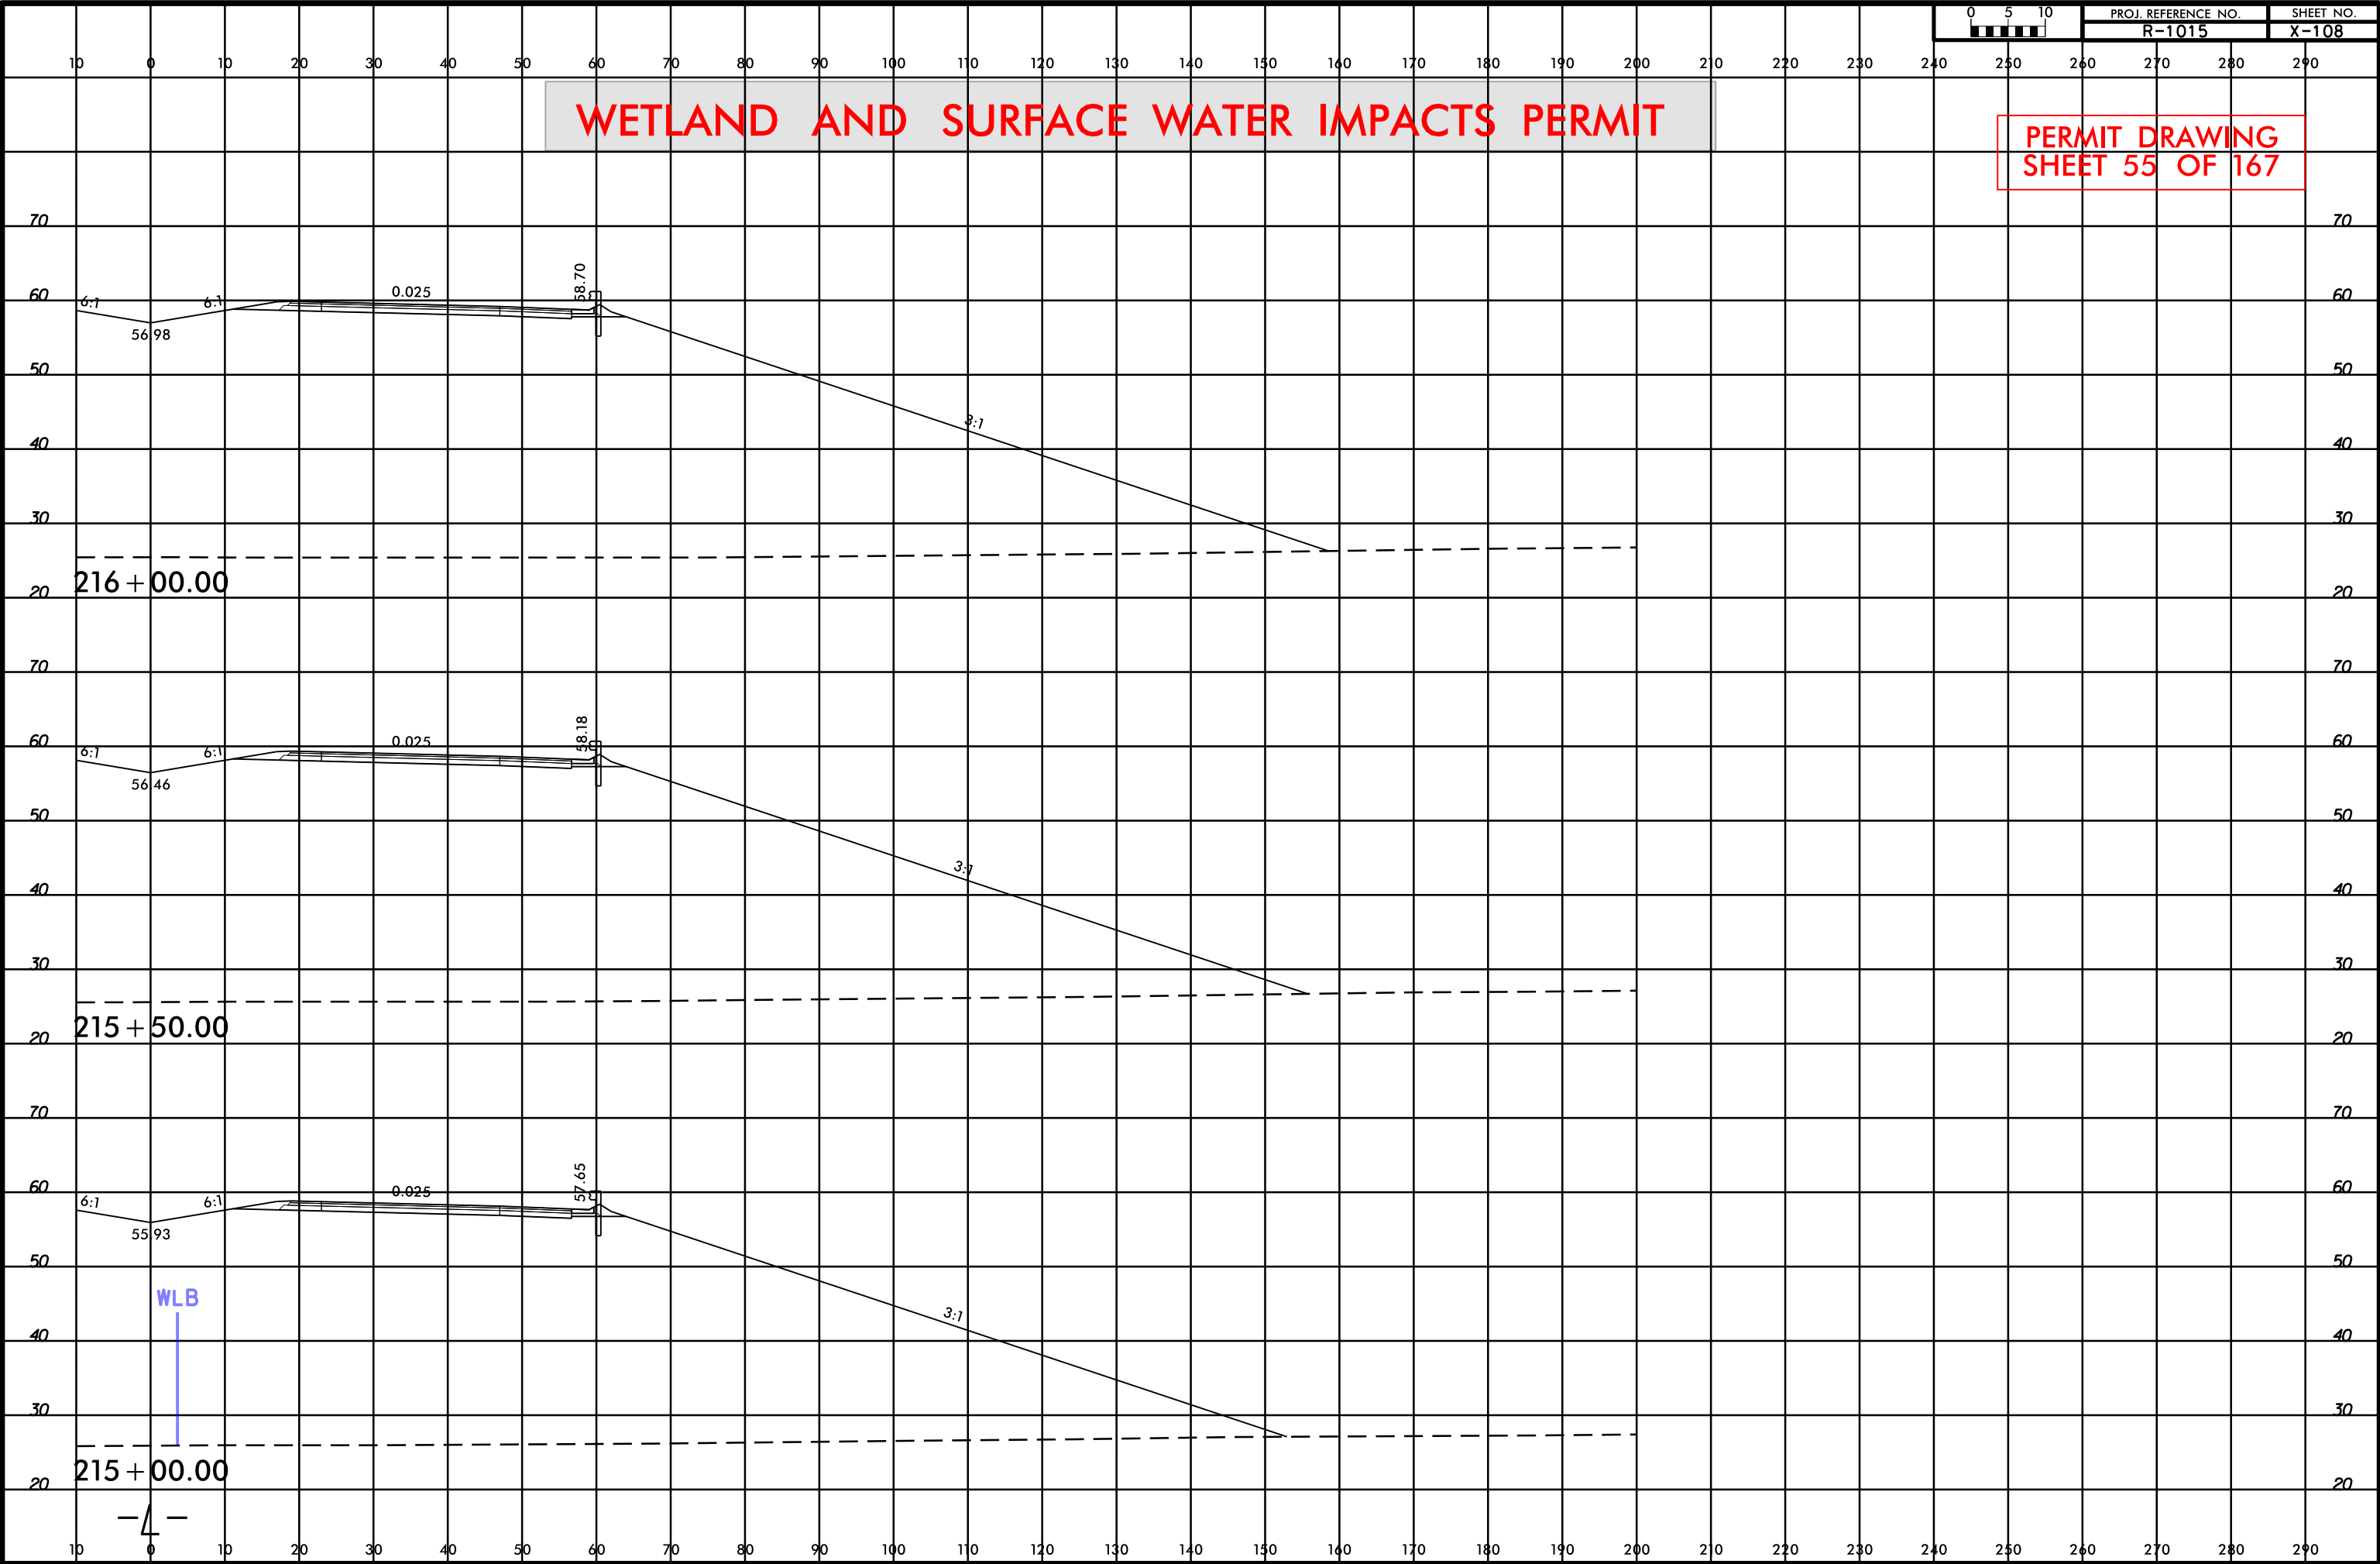


6/23/16
9/2/2018
R:\Hydrolics\PERMITS\Environmental\Drawings\XPL\R1015_Hyd_XPL_12_Rt.dgn
\$\$\$\$\$SYTIME\$\$\$\$\$
\$\$\$\$\$\$\$\$\$\$DGN\$\$\$\$\$
\$\$\$\$\$USERNAME\$\$\$\$\$

WETLAND AND SURFACE WATER IMPACTS PERMIT


PERMIT DRAWING
SHEET 57 OF 167

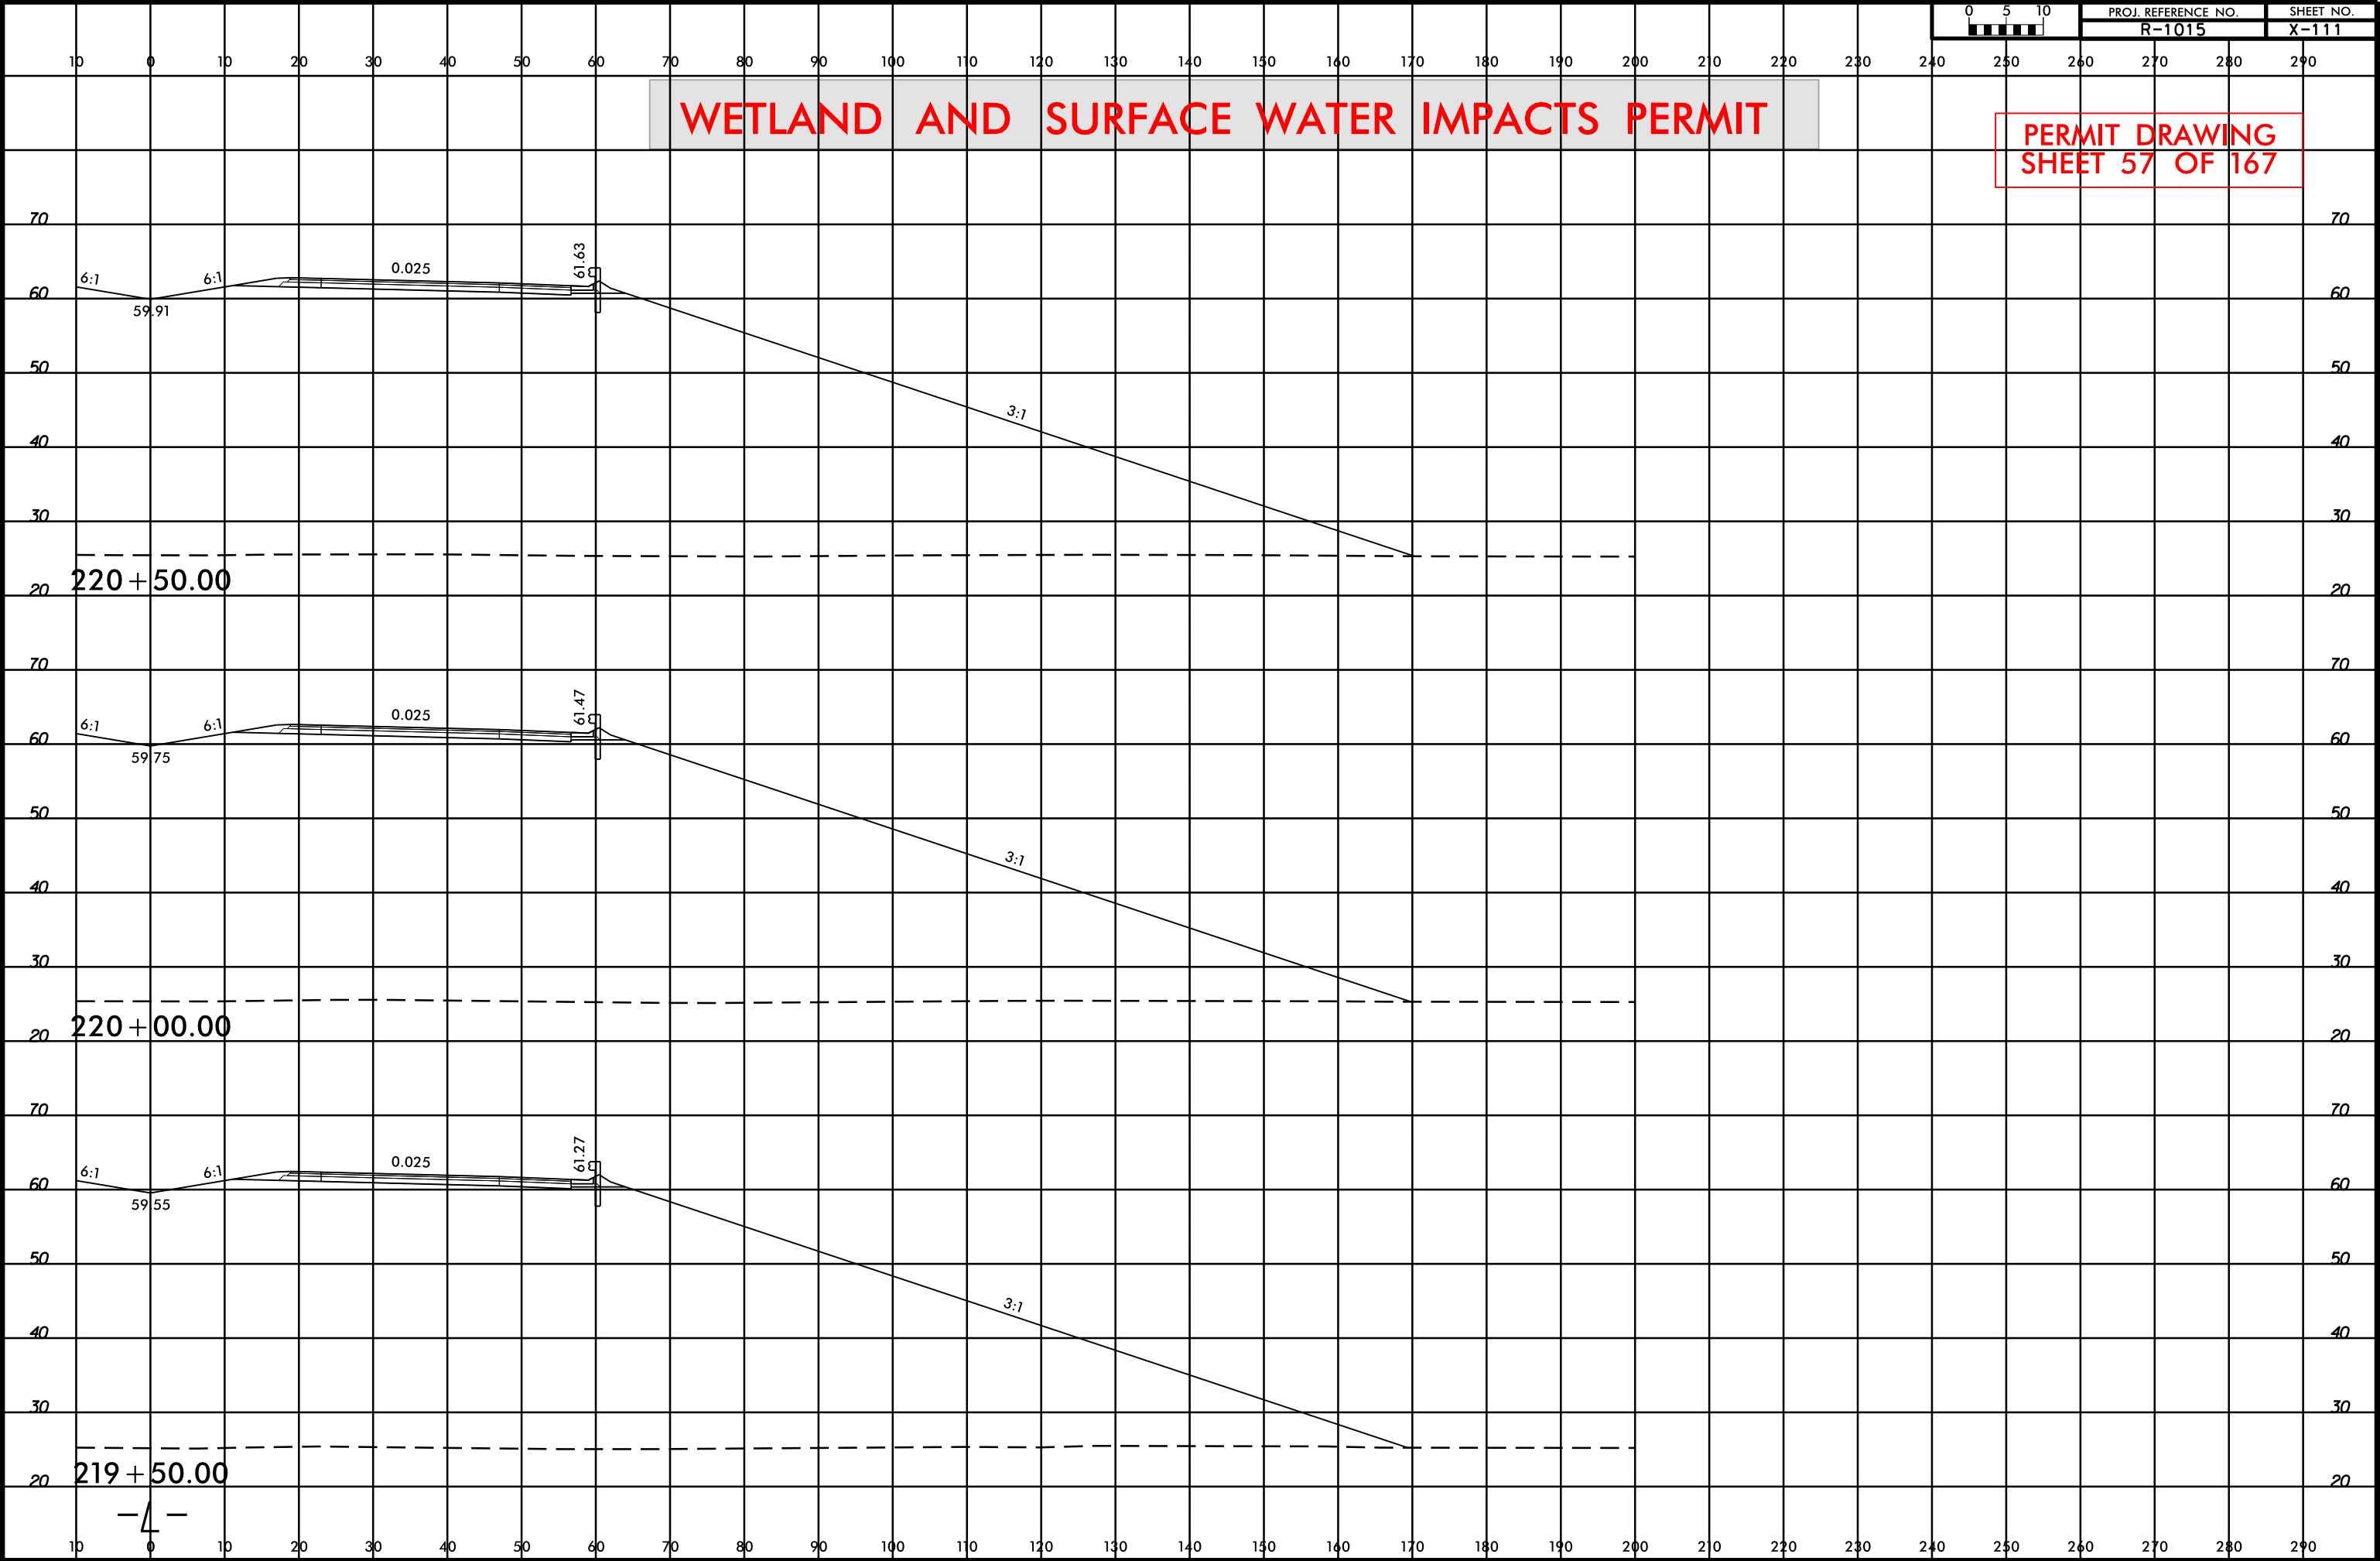

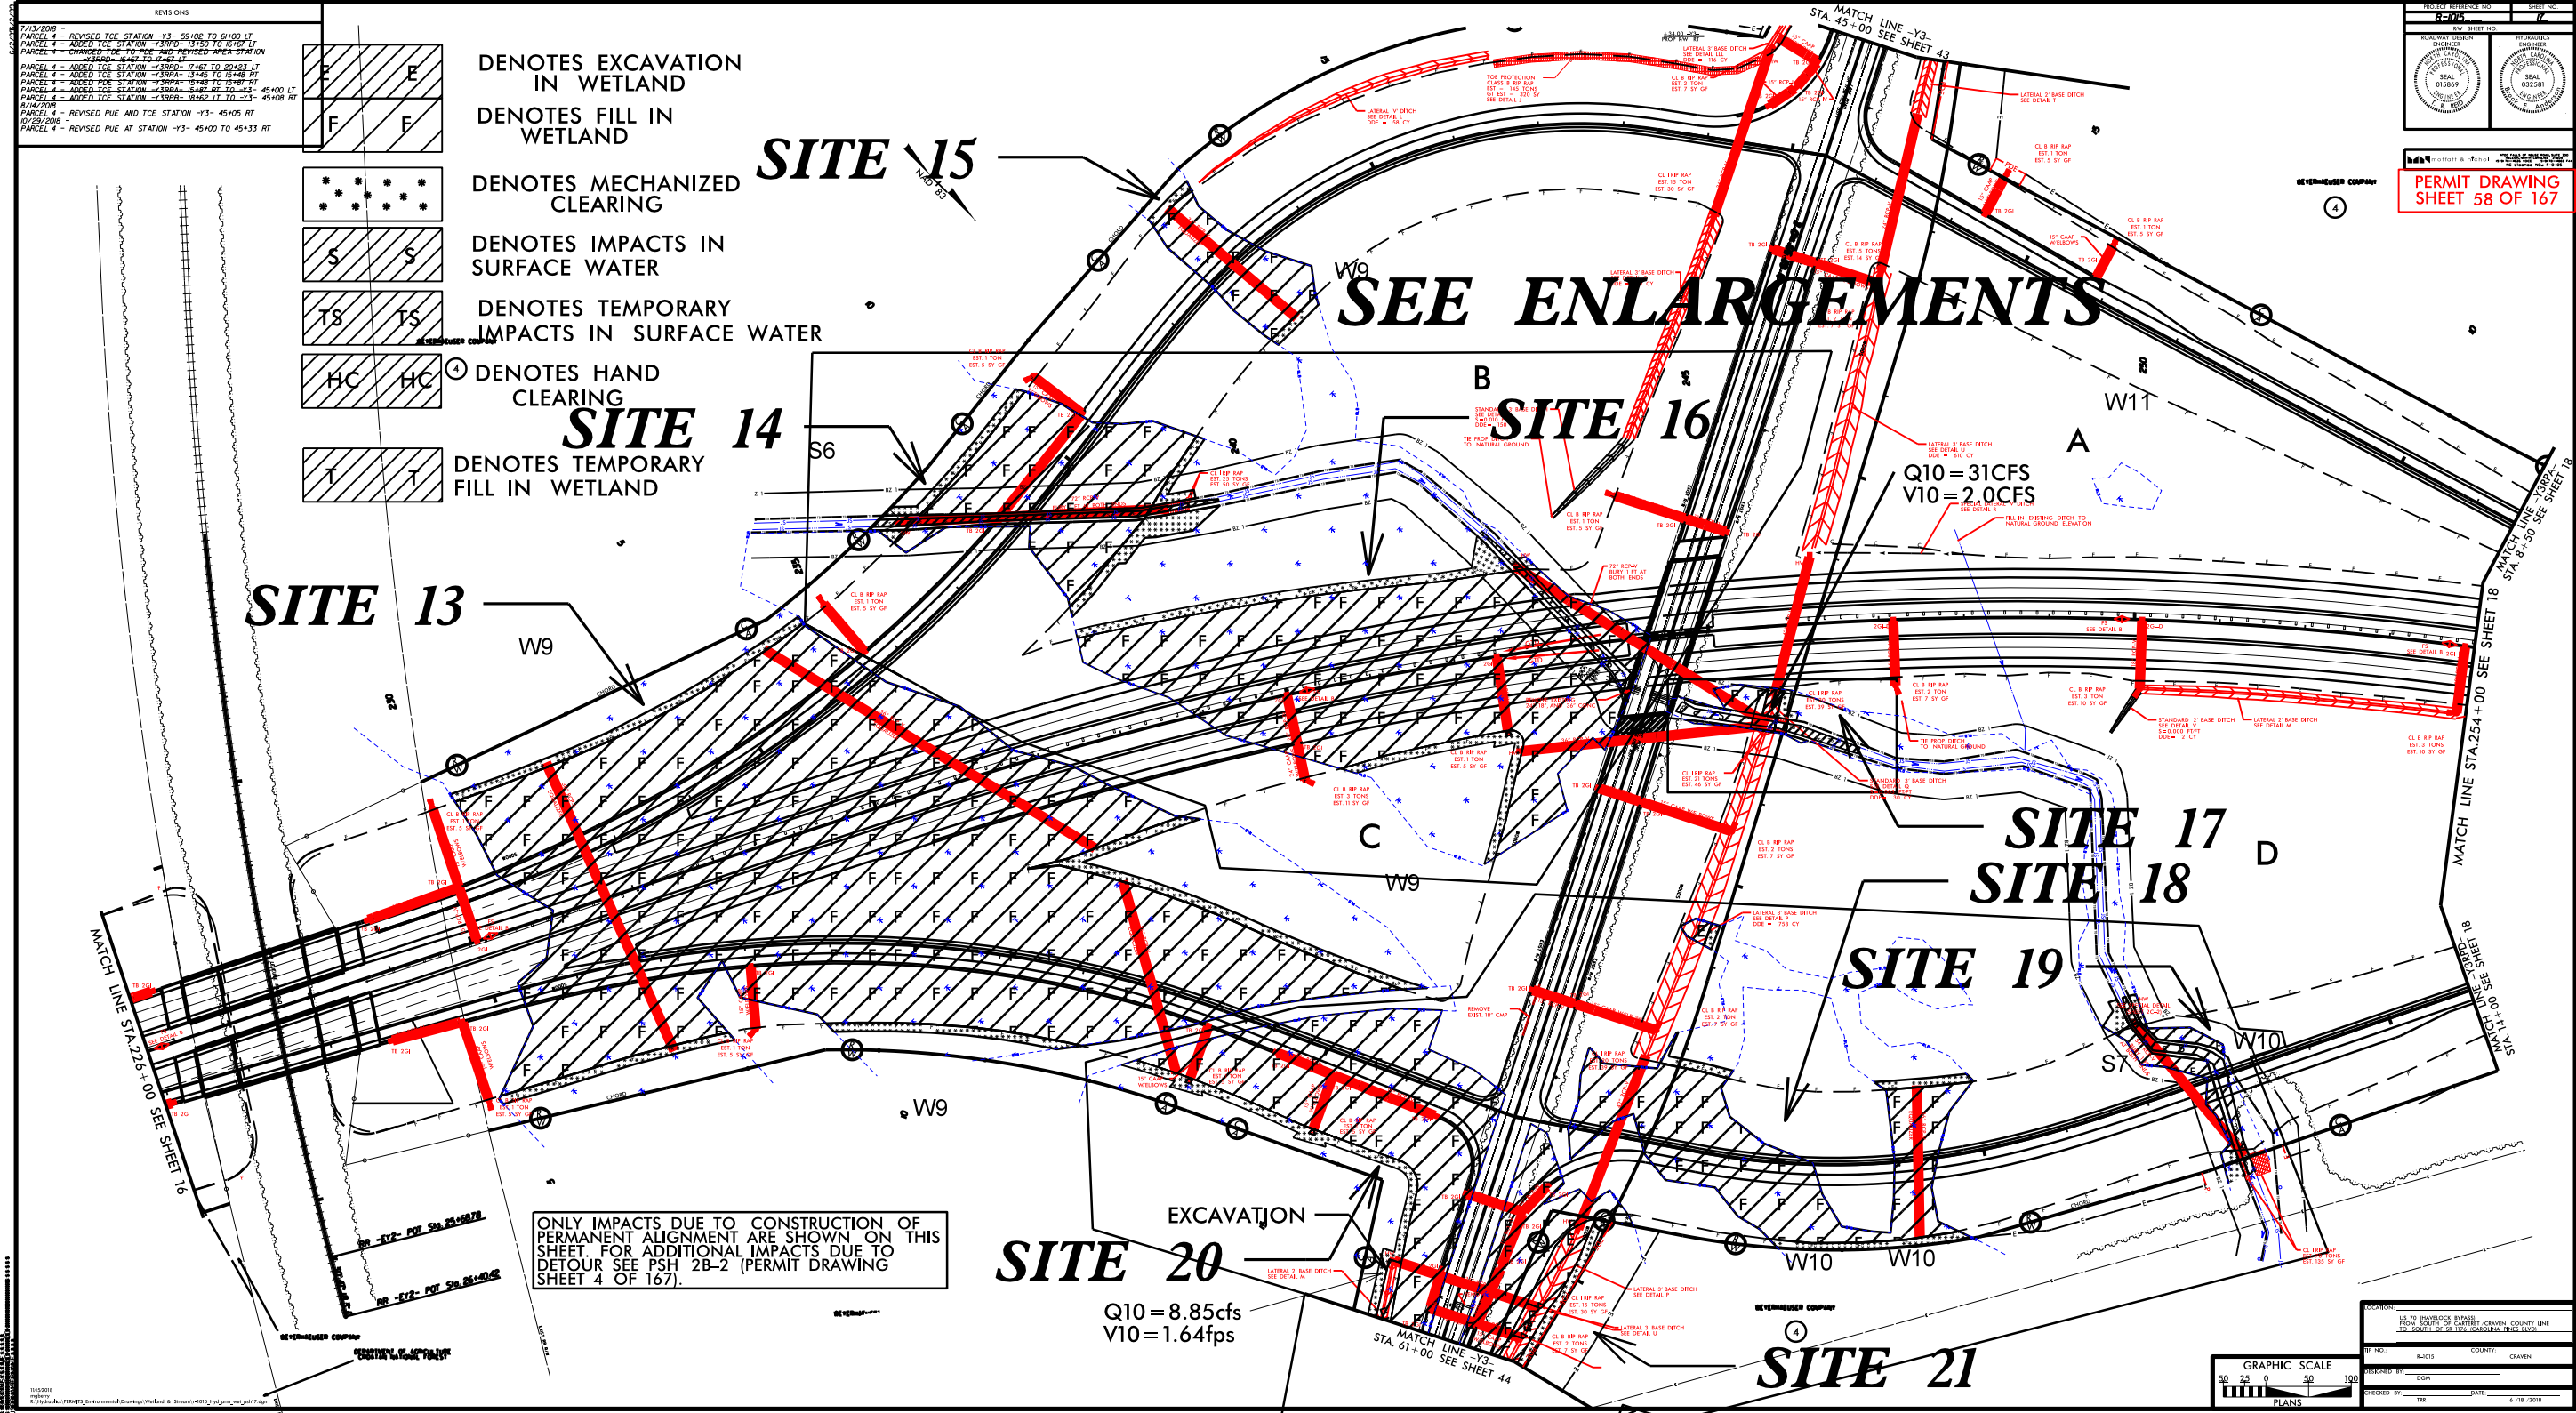

PERMIT DRAWING SHEET 58 OF 167		

GRAPHIC SCALE	
0 25 50 100	
PLANS	

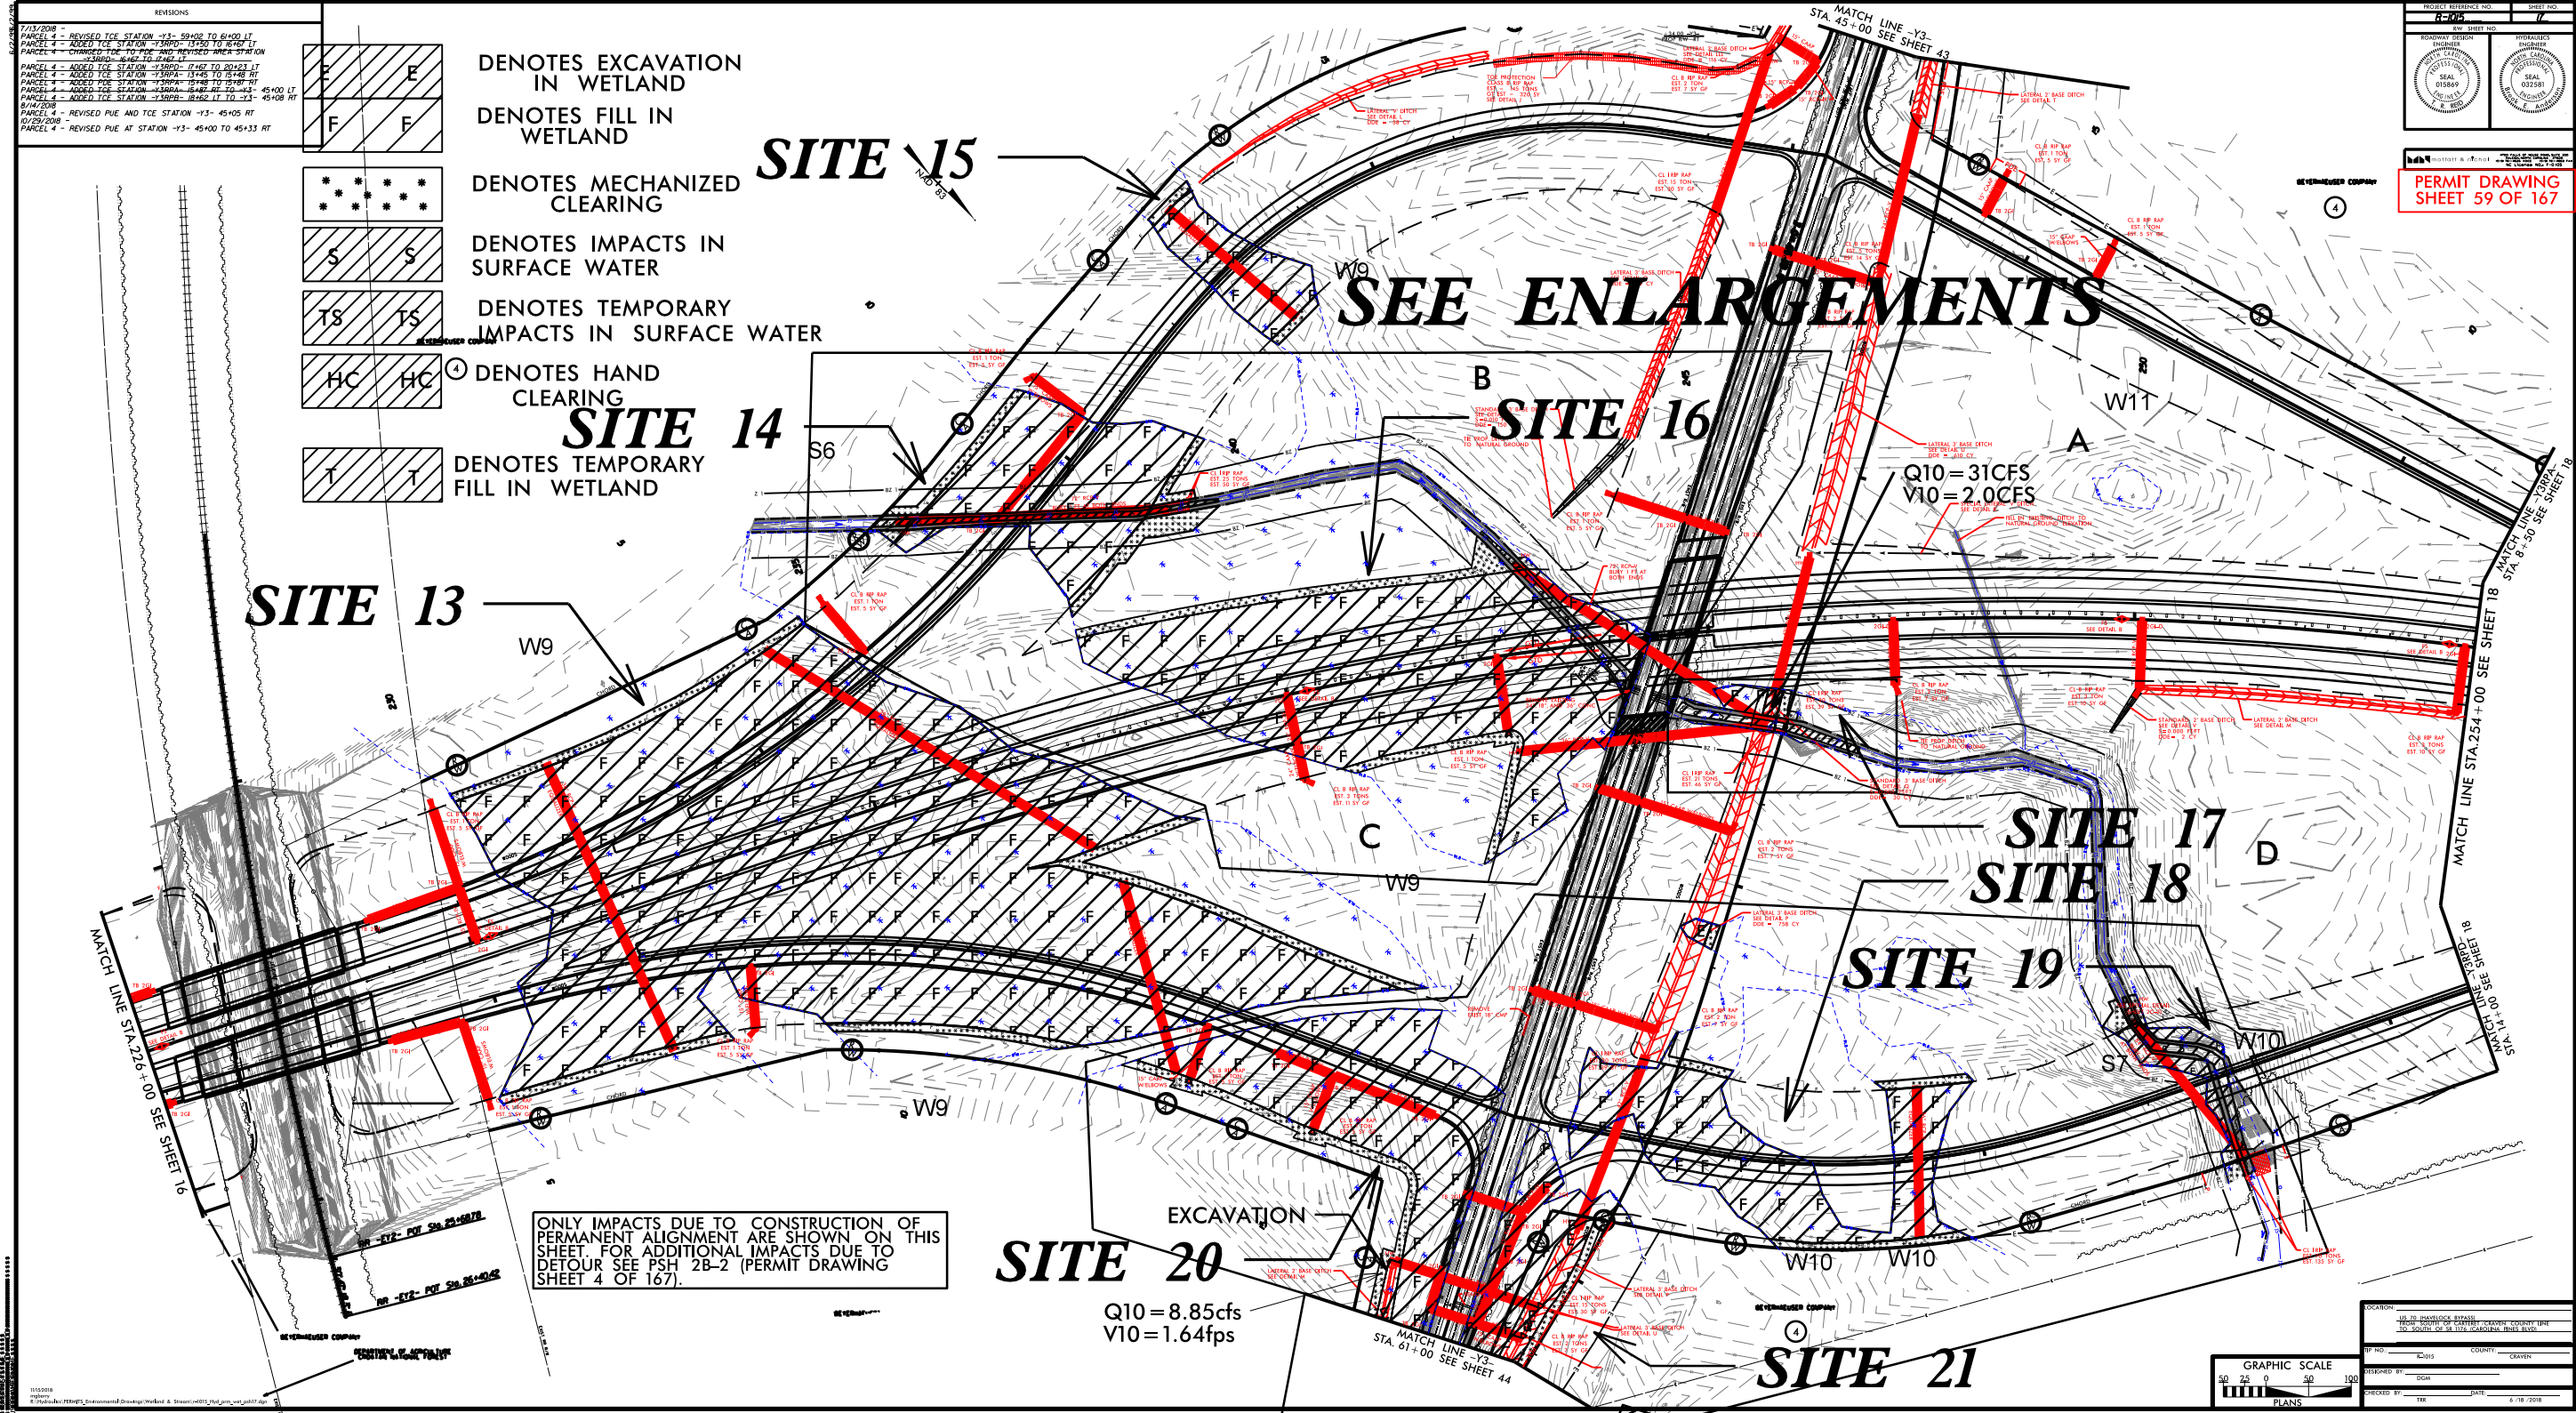

SEAL	SEAL	SEAL
DATE	DATE	DATE
PERMIT DRAWING SHEET 59 OF 167		

GRAPHIC SCALE	
50	100
PLANS	
PROJECT INFORMATION	
BY NO.	DATE
DESIGNED BY	DATE
CHECKED BY	DATE